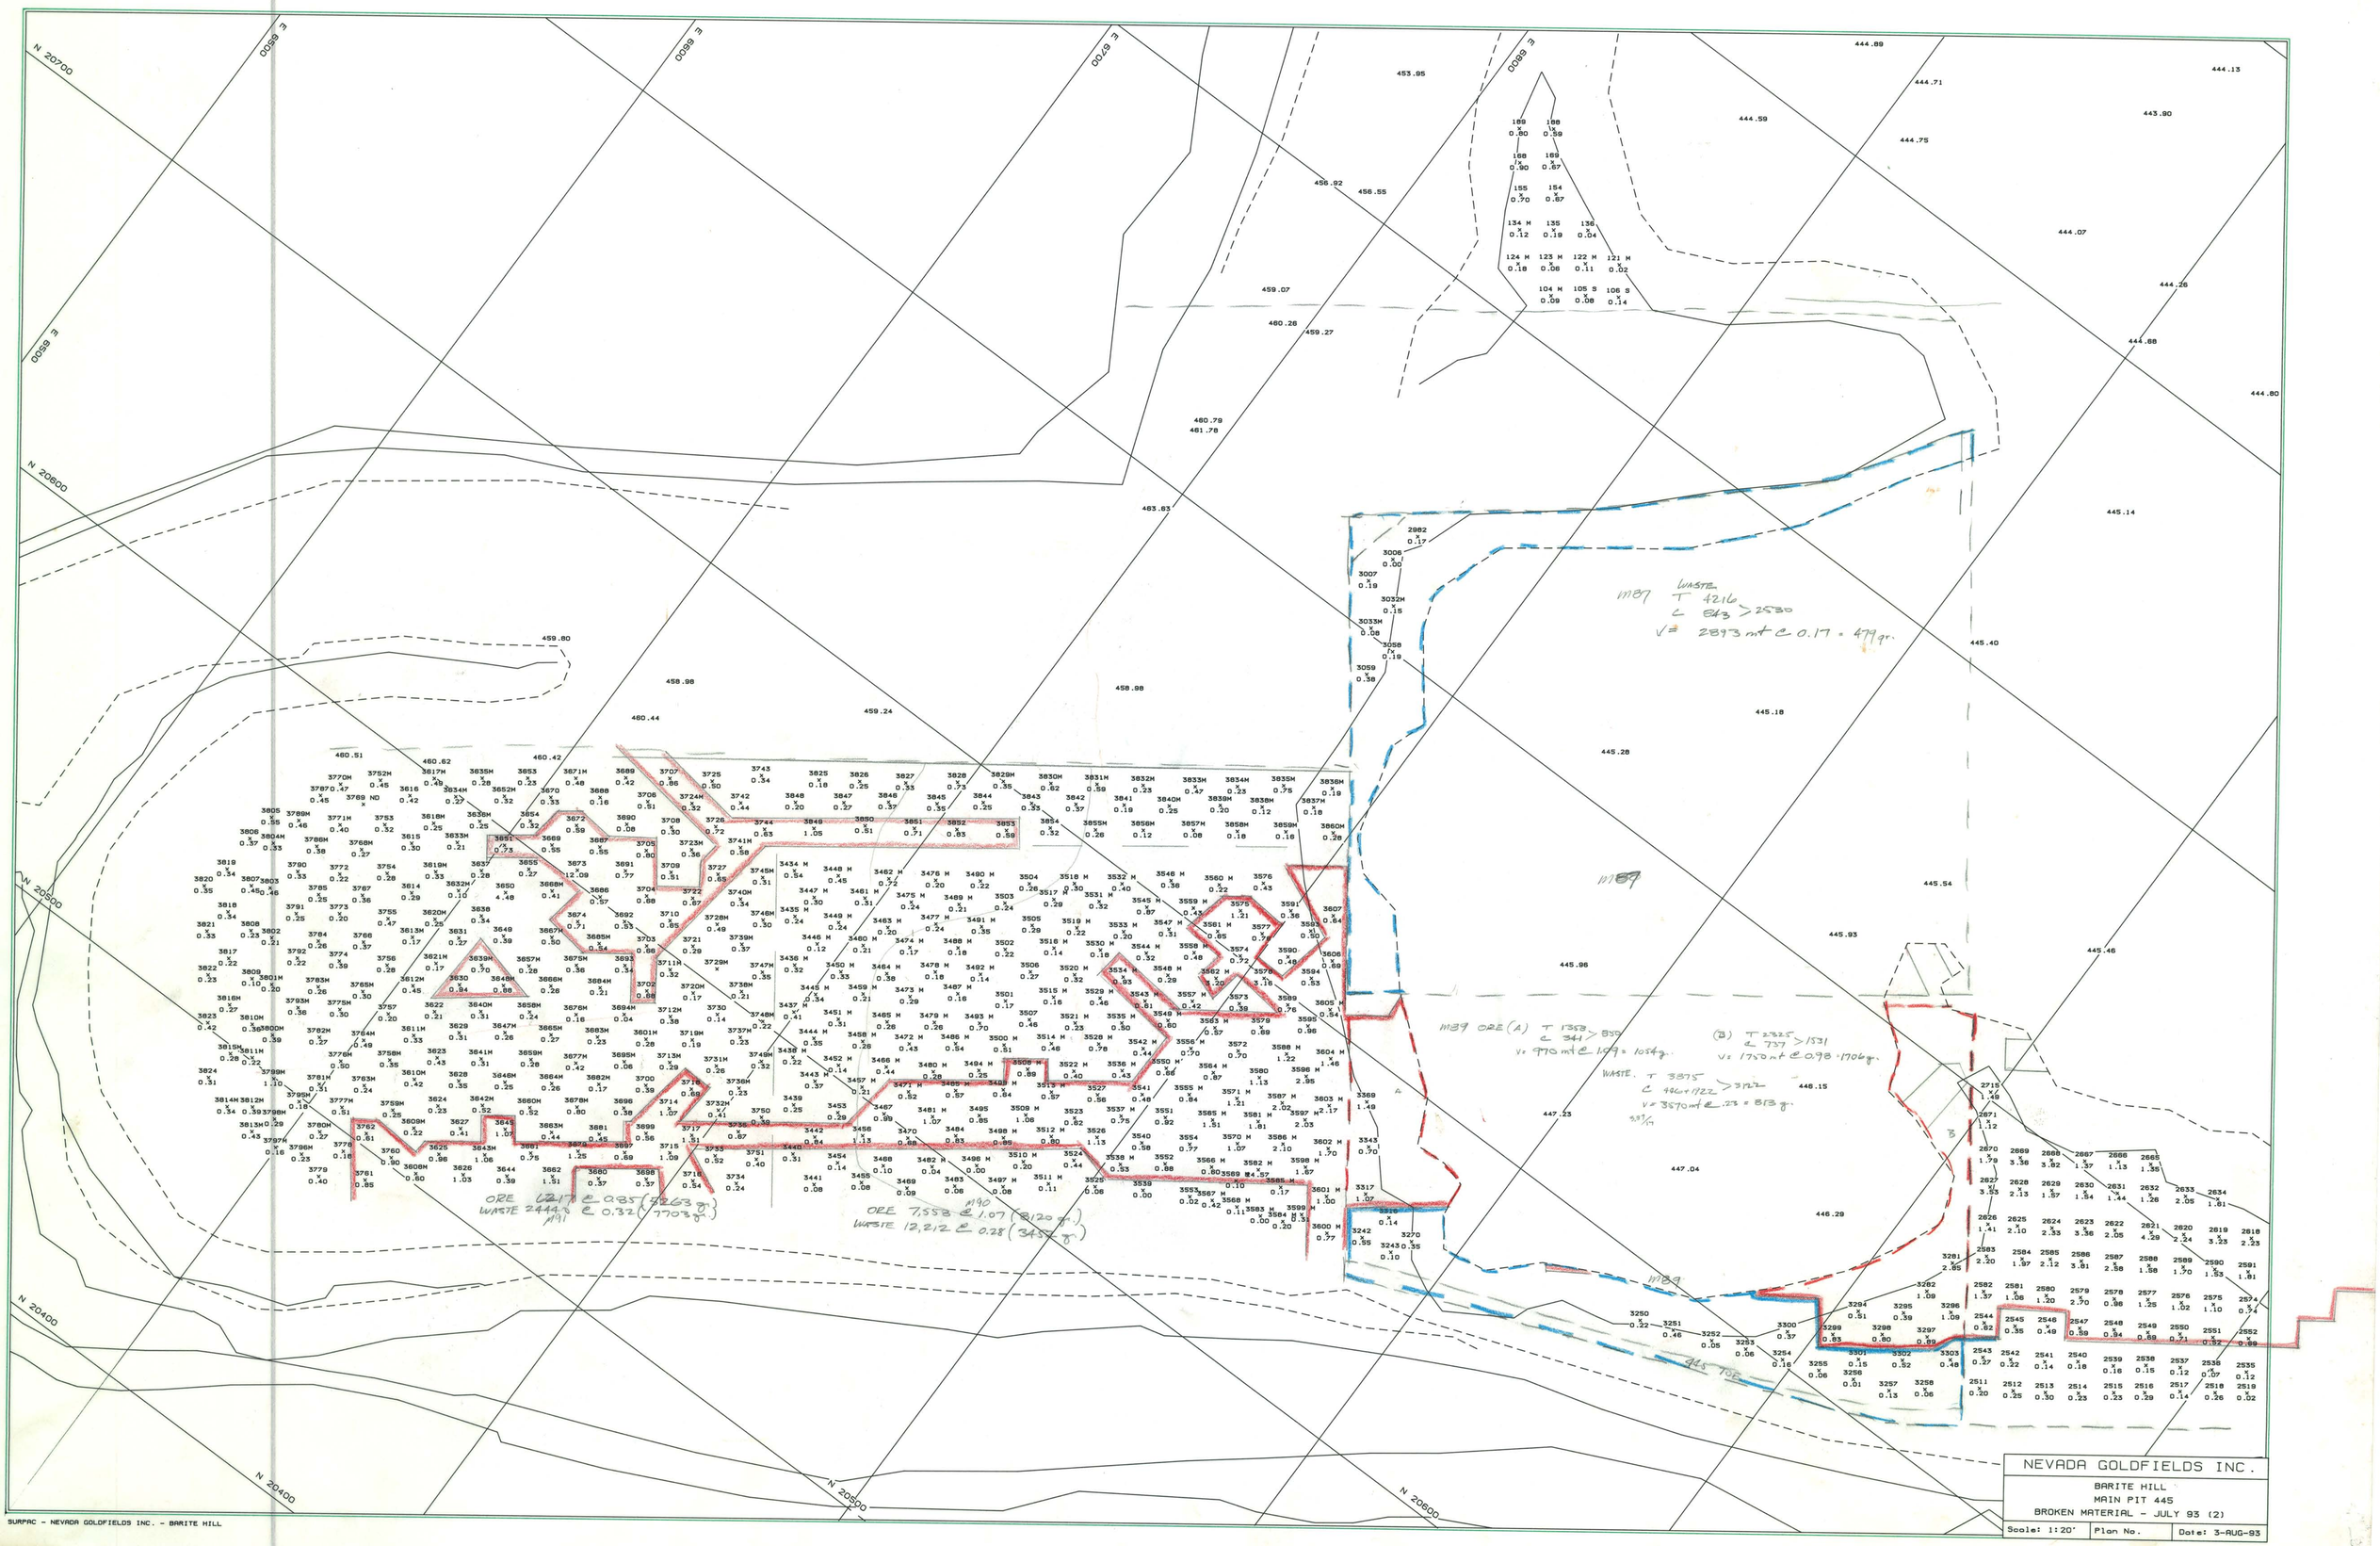

NEVADA GOLDFIELDS INC.
BARITE HILL
MAIN PIT 445
BROKEN MATERIAL - JULY 93 (2)
Scale: 1:20'
Plan No.
Date: 3-AUG-93
SURPAC - NEVADA GOLDFIELDS INC. - BARITE HILL