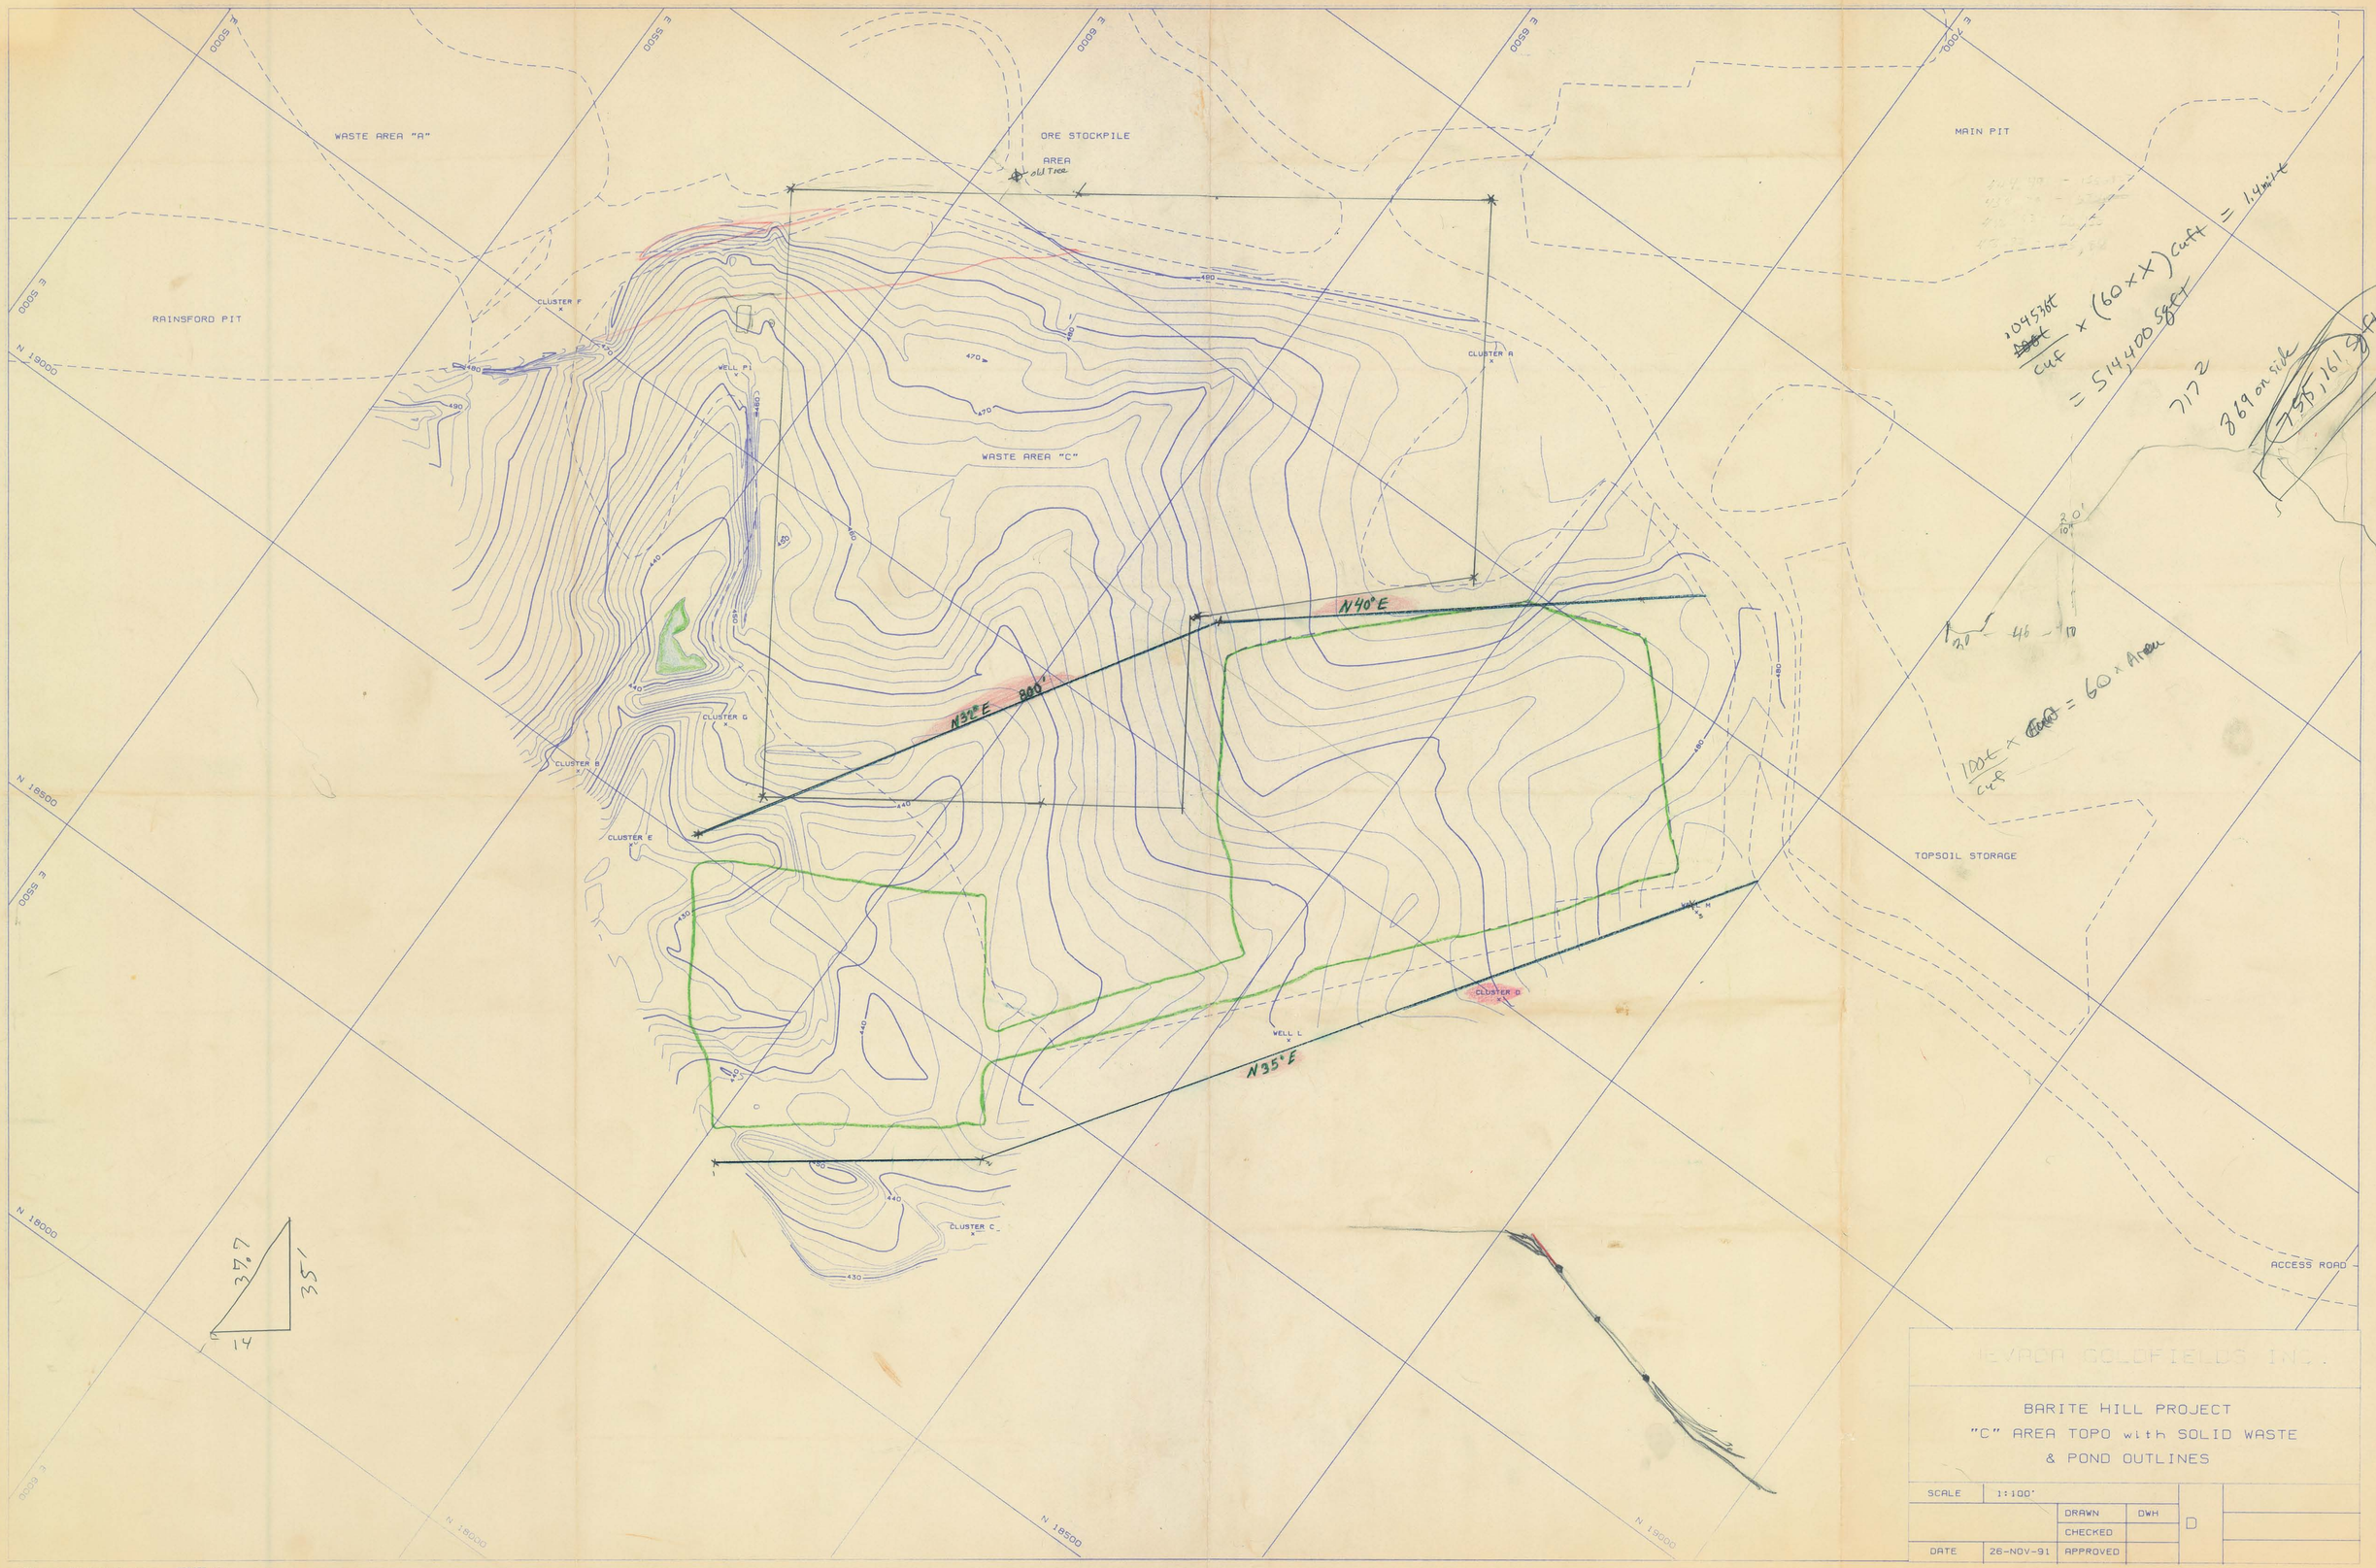

NEVADA GOLDFIELDS INC.

BARITE HILL PROJECT
"C" AREA TOPO with SOLID WASTE
& POND OUTLINES

SCALE	1:100'			D
		DRAWN	DWH	
		CHECKED		
DATE	26-NOV-91	APPROVED		

SURFBC - NEVADA GOLDFIELDS INC. BARITE HILL