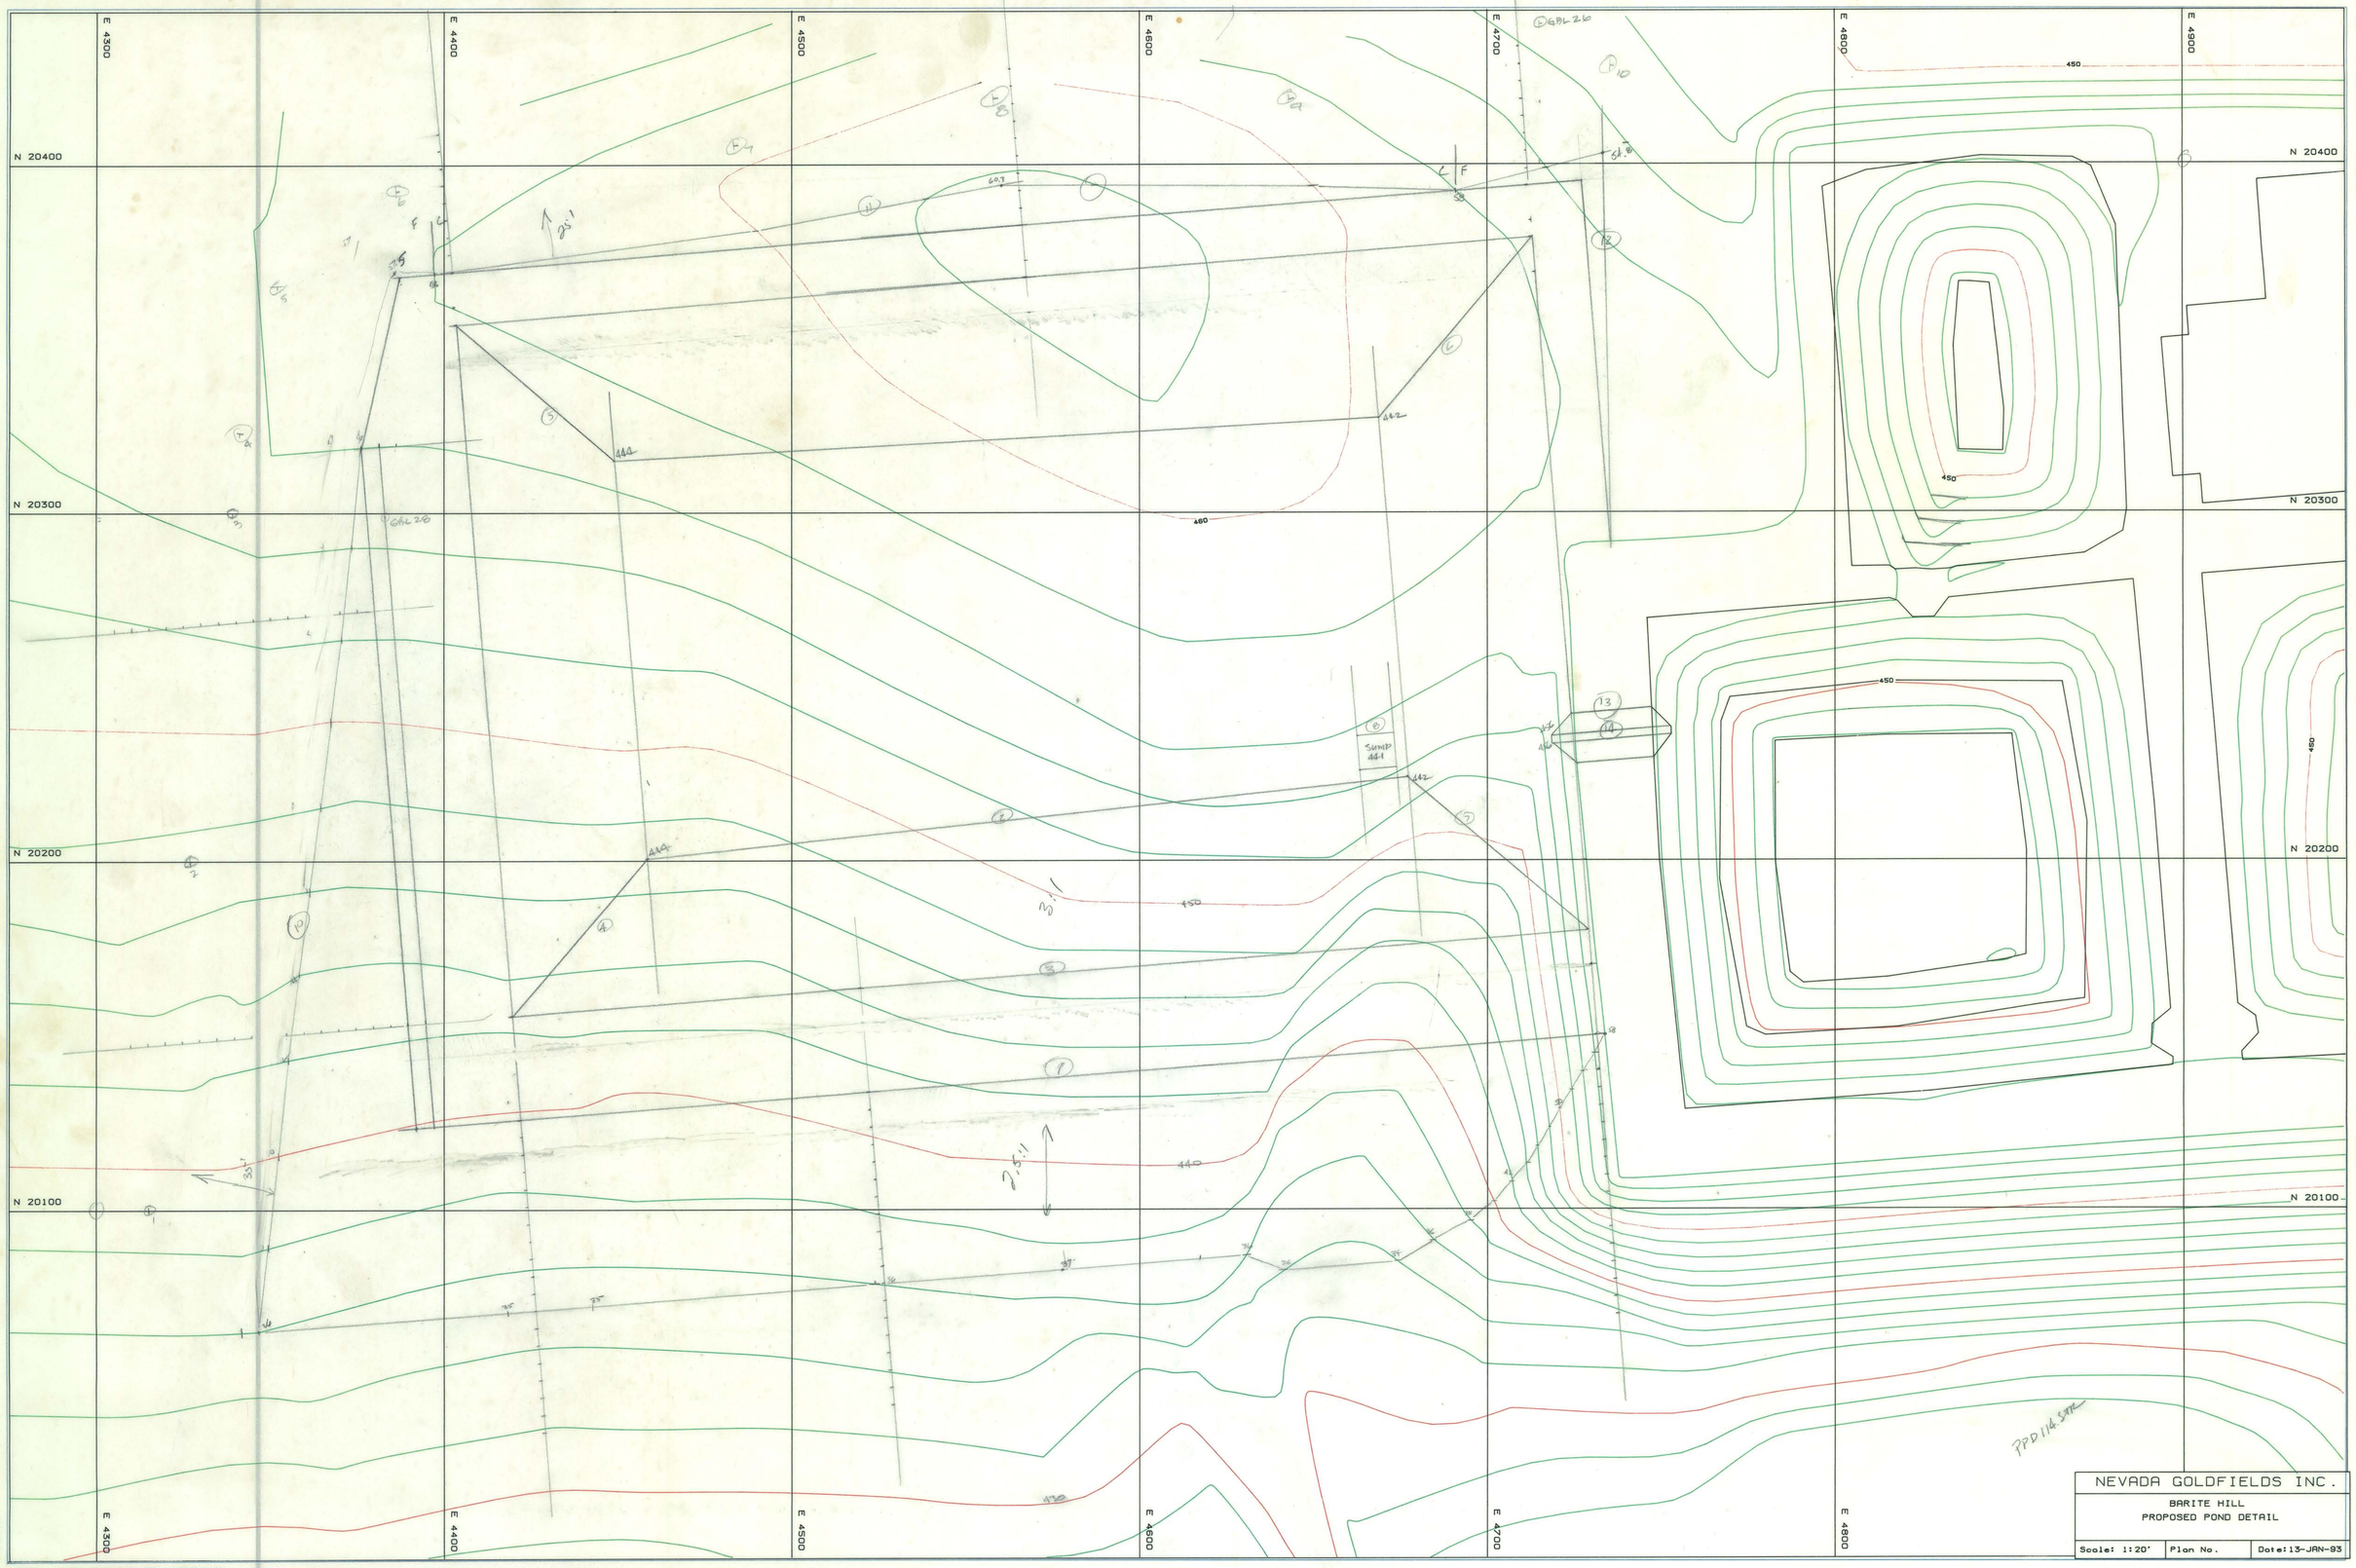

NEVADA GOLDFIELDS INC.

BARITE HILL
PROPOSED POND DETAIL

Scale: 1:20' | Plan No. | Date: 13-JAN-93

SURPAC - NEVADA GOLDFIELDS INC. - BARITE HILL

PONDDB.PF