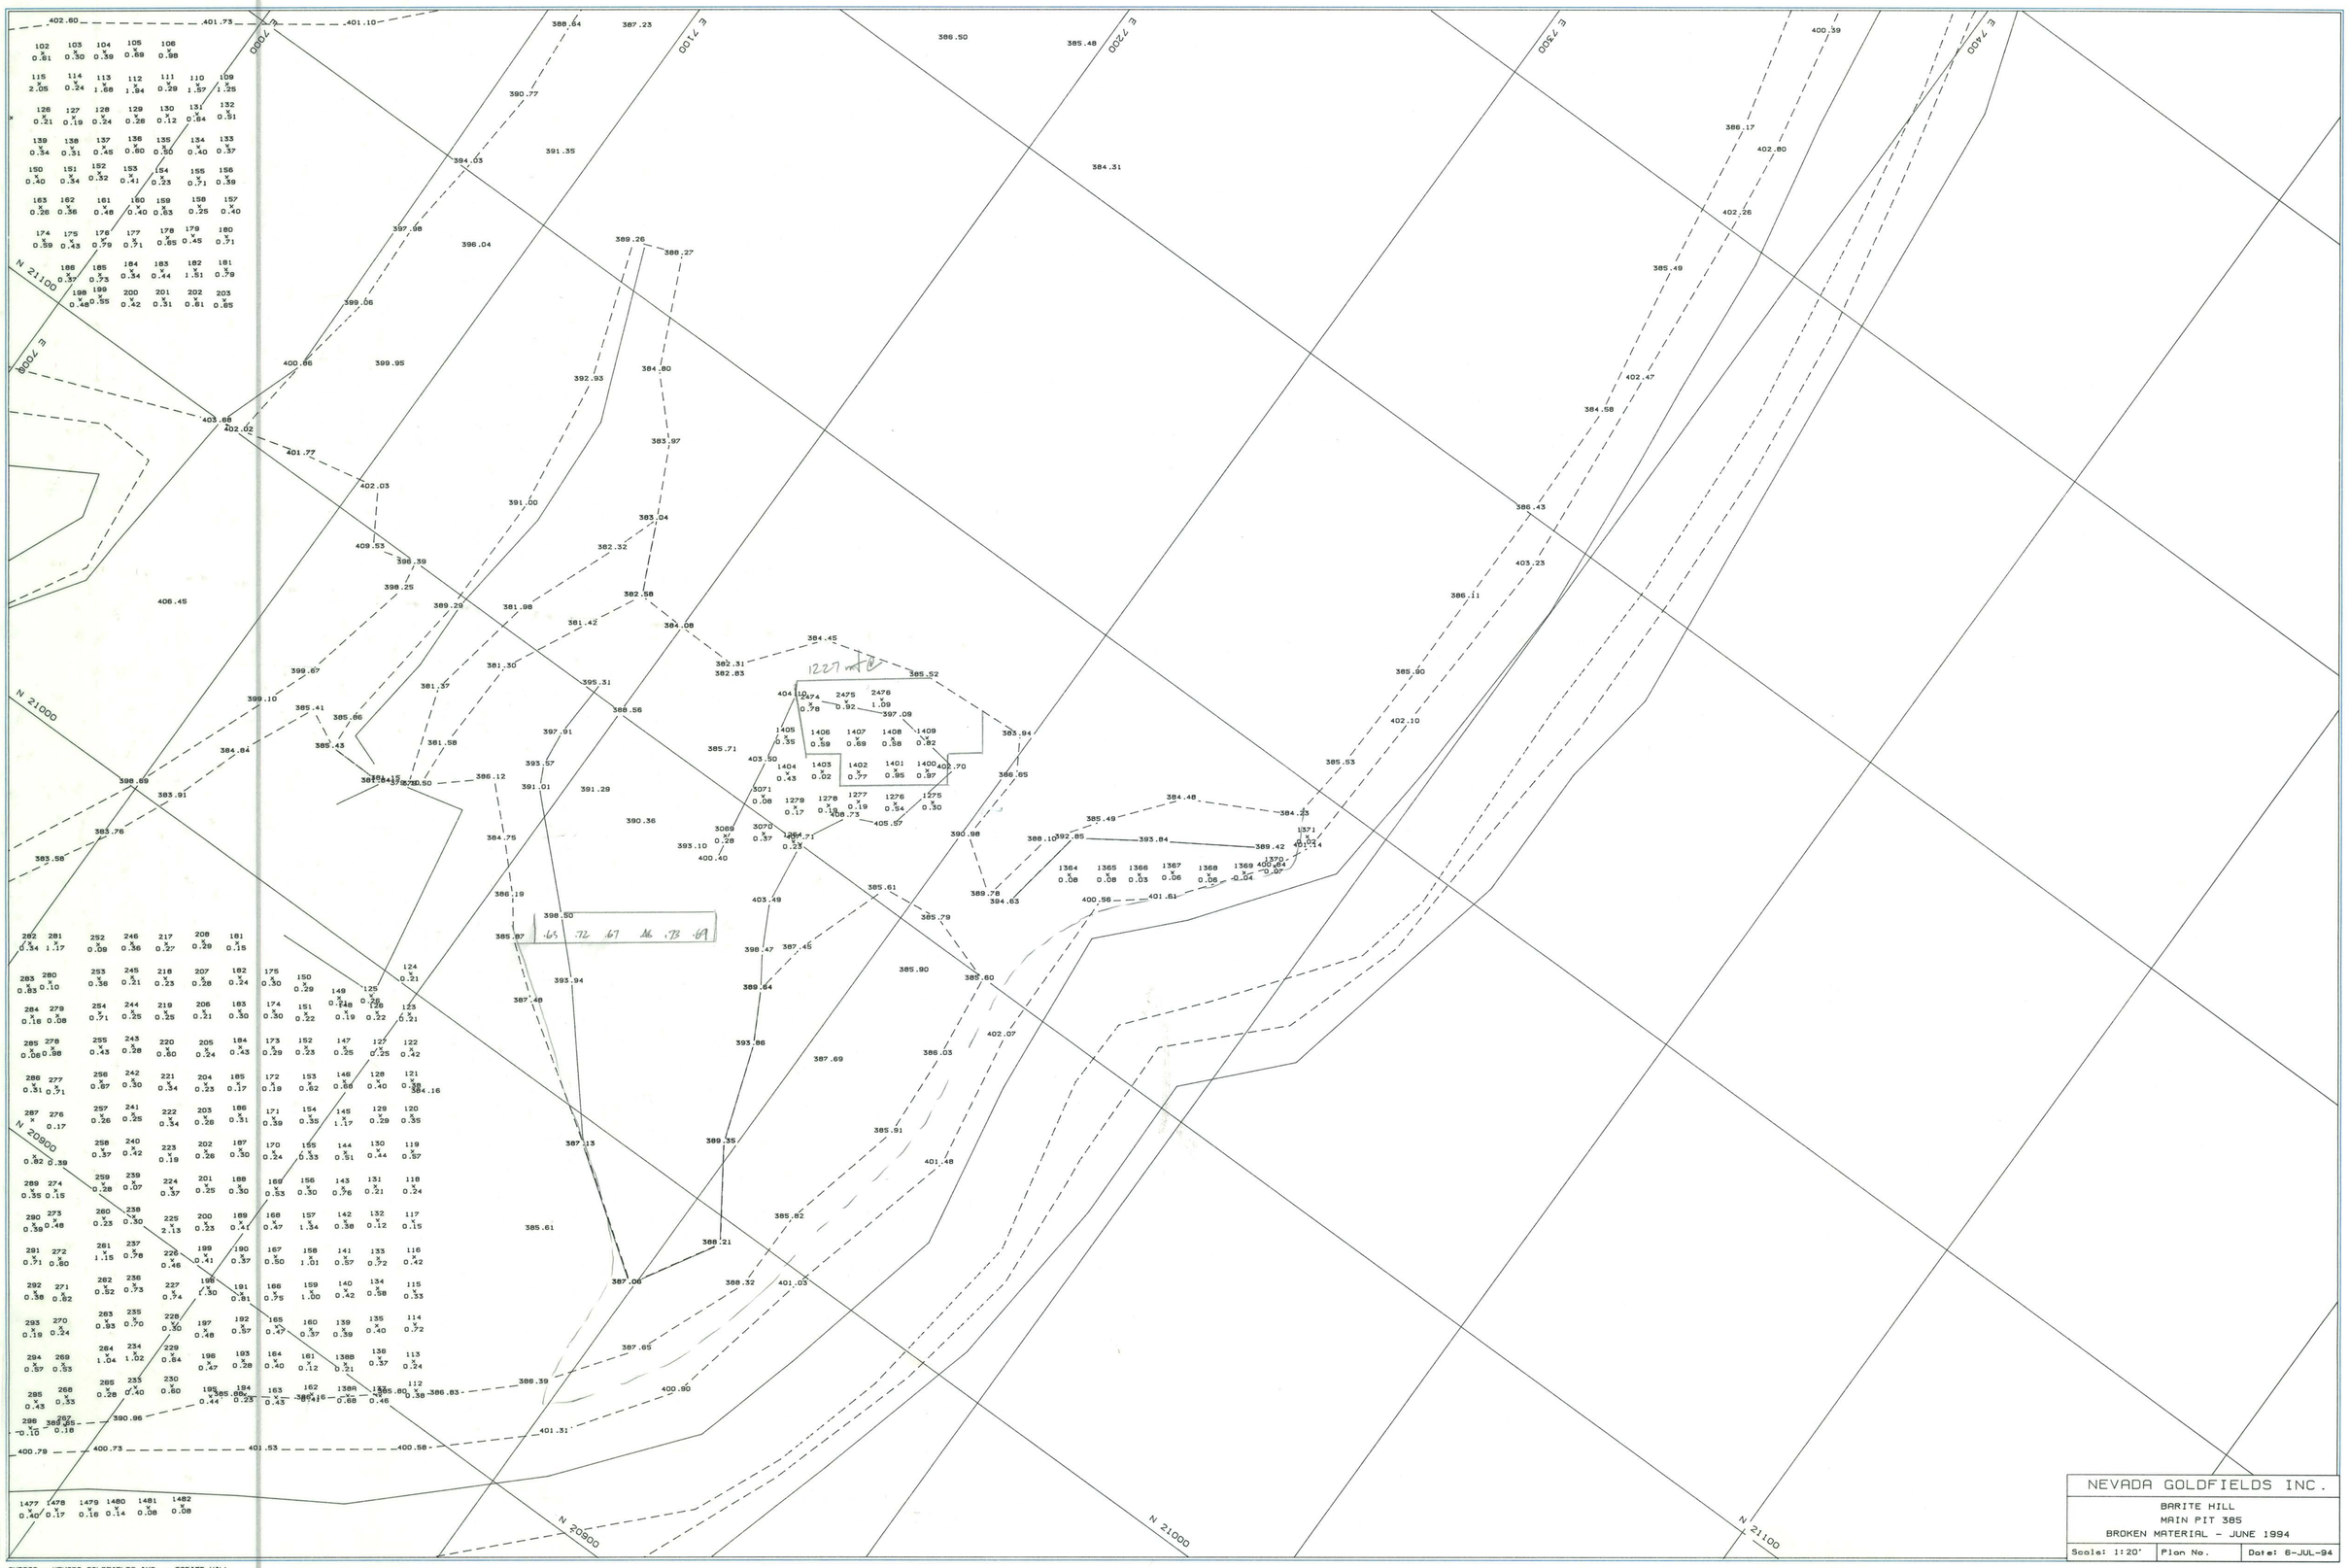


NEVADA GOLDFIELDS INC.

BARITE HILL
MAIN PIT 385
BROKEN MATERIAL - JUNE 1994

| Scale: 1:20' | Plan No. | Date: 6-JUL-94 |
|---|---|---|

SURFAC - NEVADA GOLDFIELDS INC. - BARITE HILL

B705A.PF