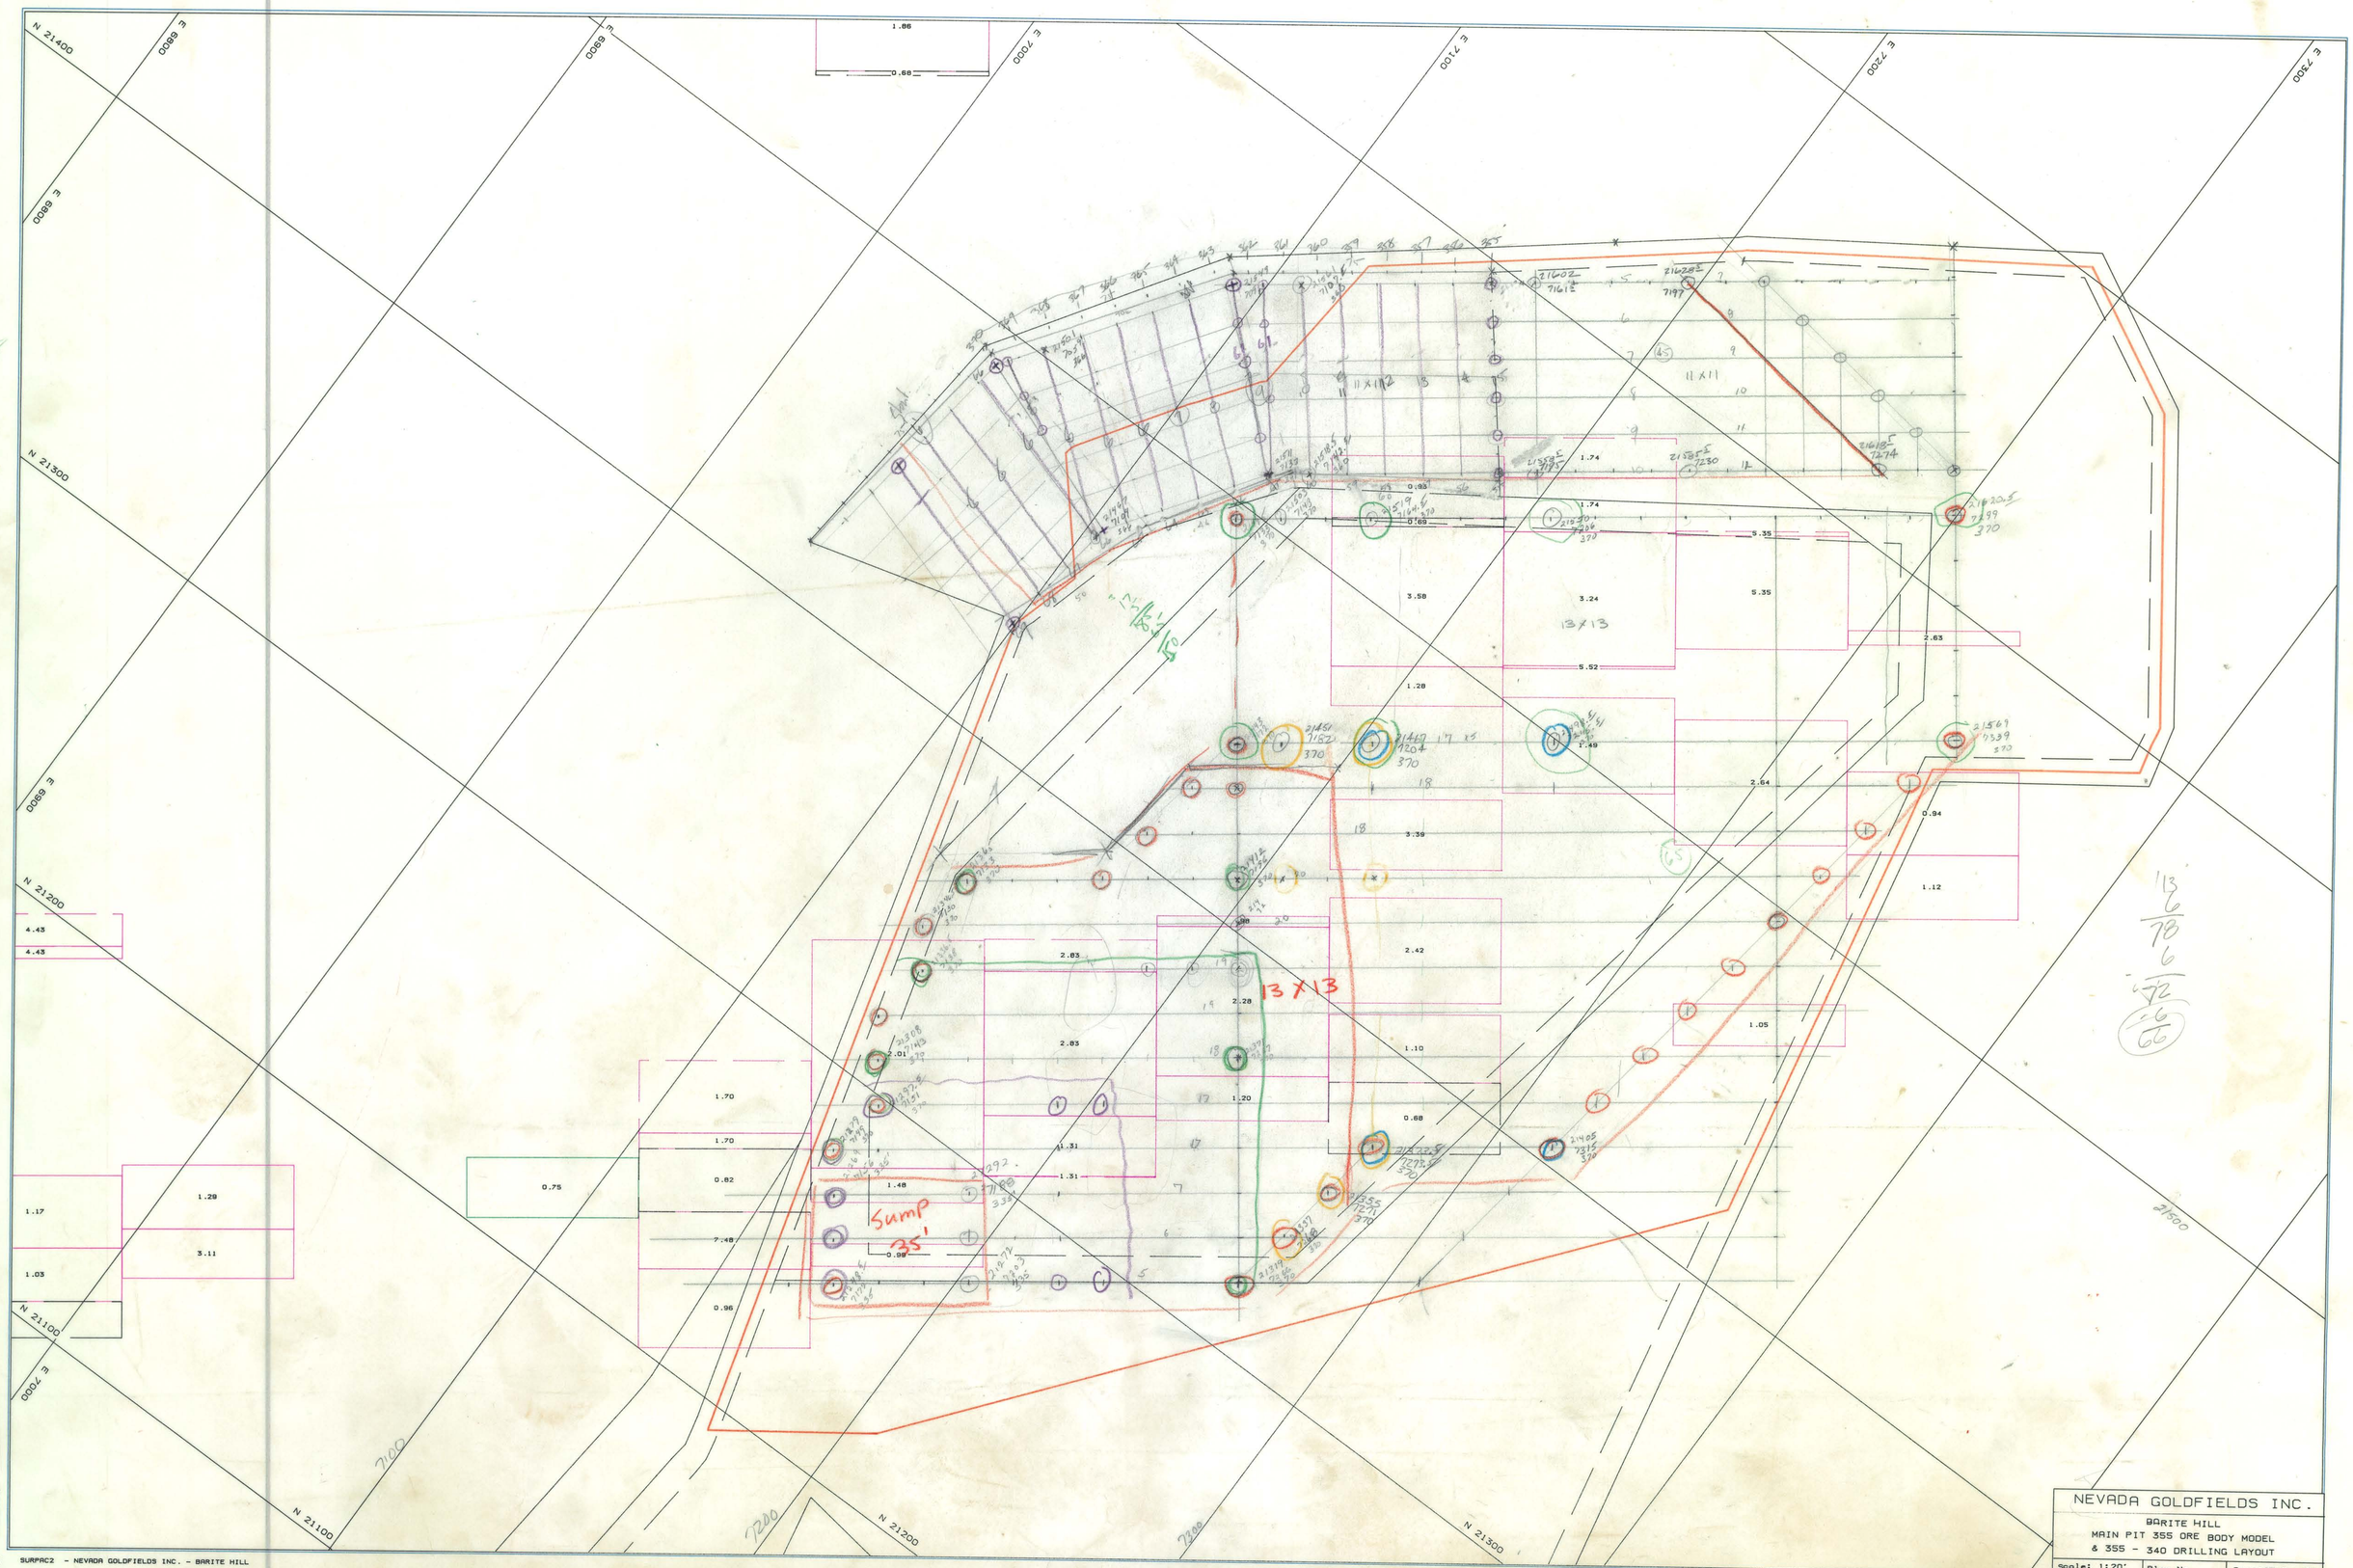

NEVADA GOLDFIELDS INC.

BARITE HILL
MAIN PIT 355 ORE BODY MODEL
& 355 - 340 DRILLING LAYOUT

Scale: 1:20'	Plan No.	Date: 23-Aug-94