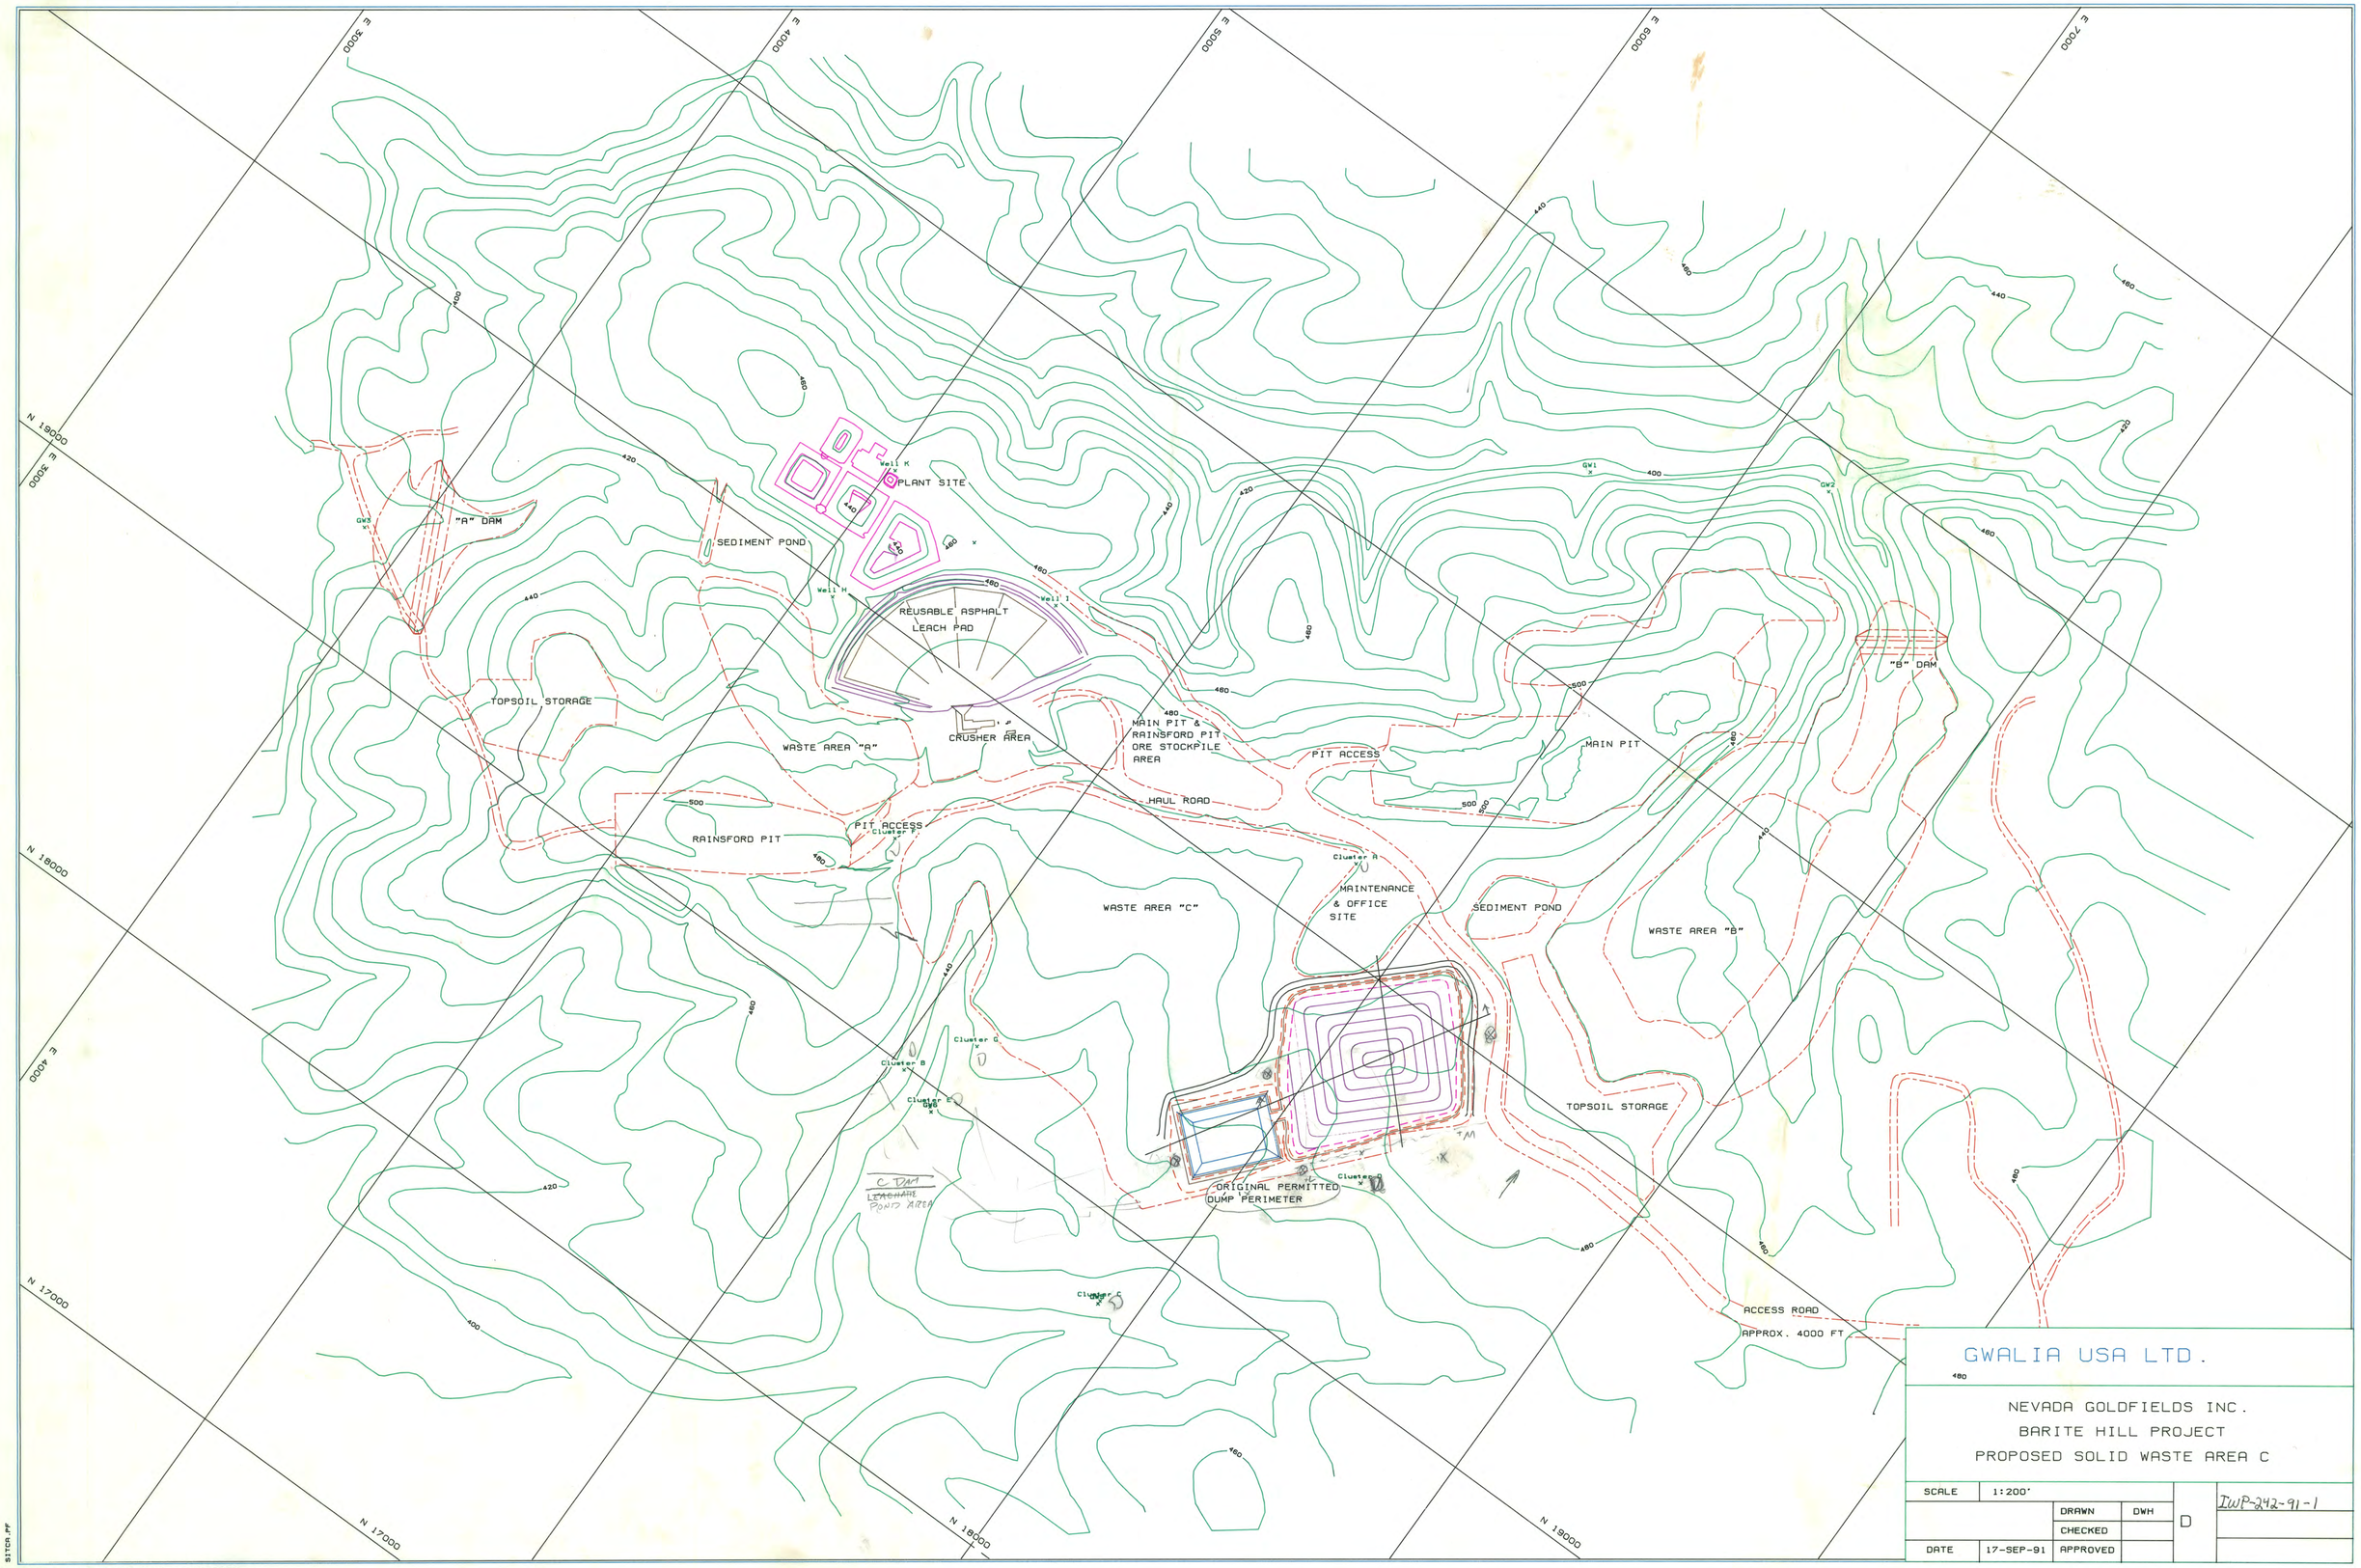


GWALIA USA LTD.

NEVADA GOLDFIELDS INC.
BARITE HILL PROJECT
PROPOSED SOLID WASTE AREA C

| | | | | | |
|---|---|---|---|---|---|
| SCALE | 1:200' | | | D | IWP-242-91-1 |
| | | DRAWN | DWH | | |
| | | CHECKED | | | |
| DATE | 17-SEP-91 | APPROVED | | | |

SITCR.PF

SURPAC - NEVADA GOLDFIELDS INC. - BARITE HILL