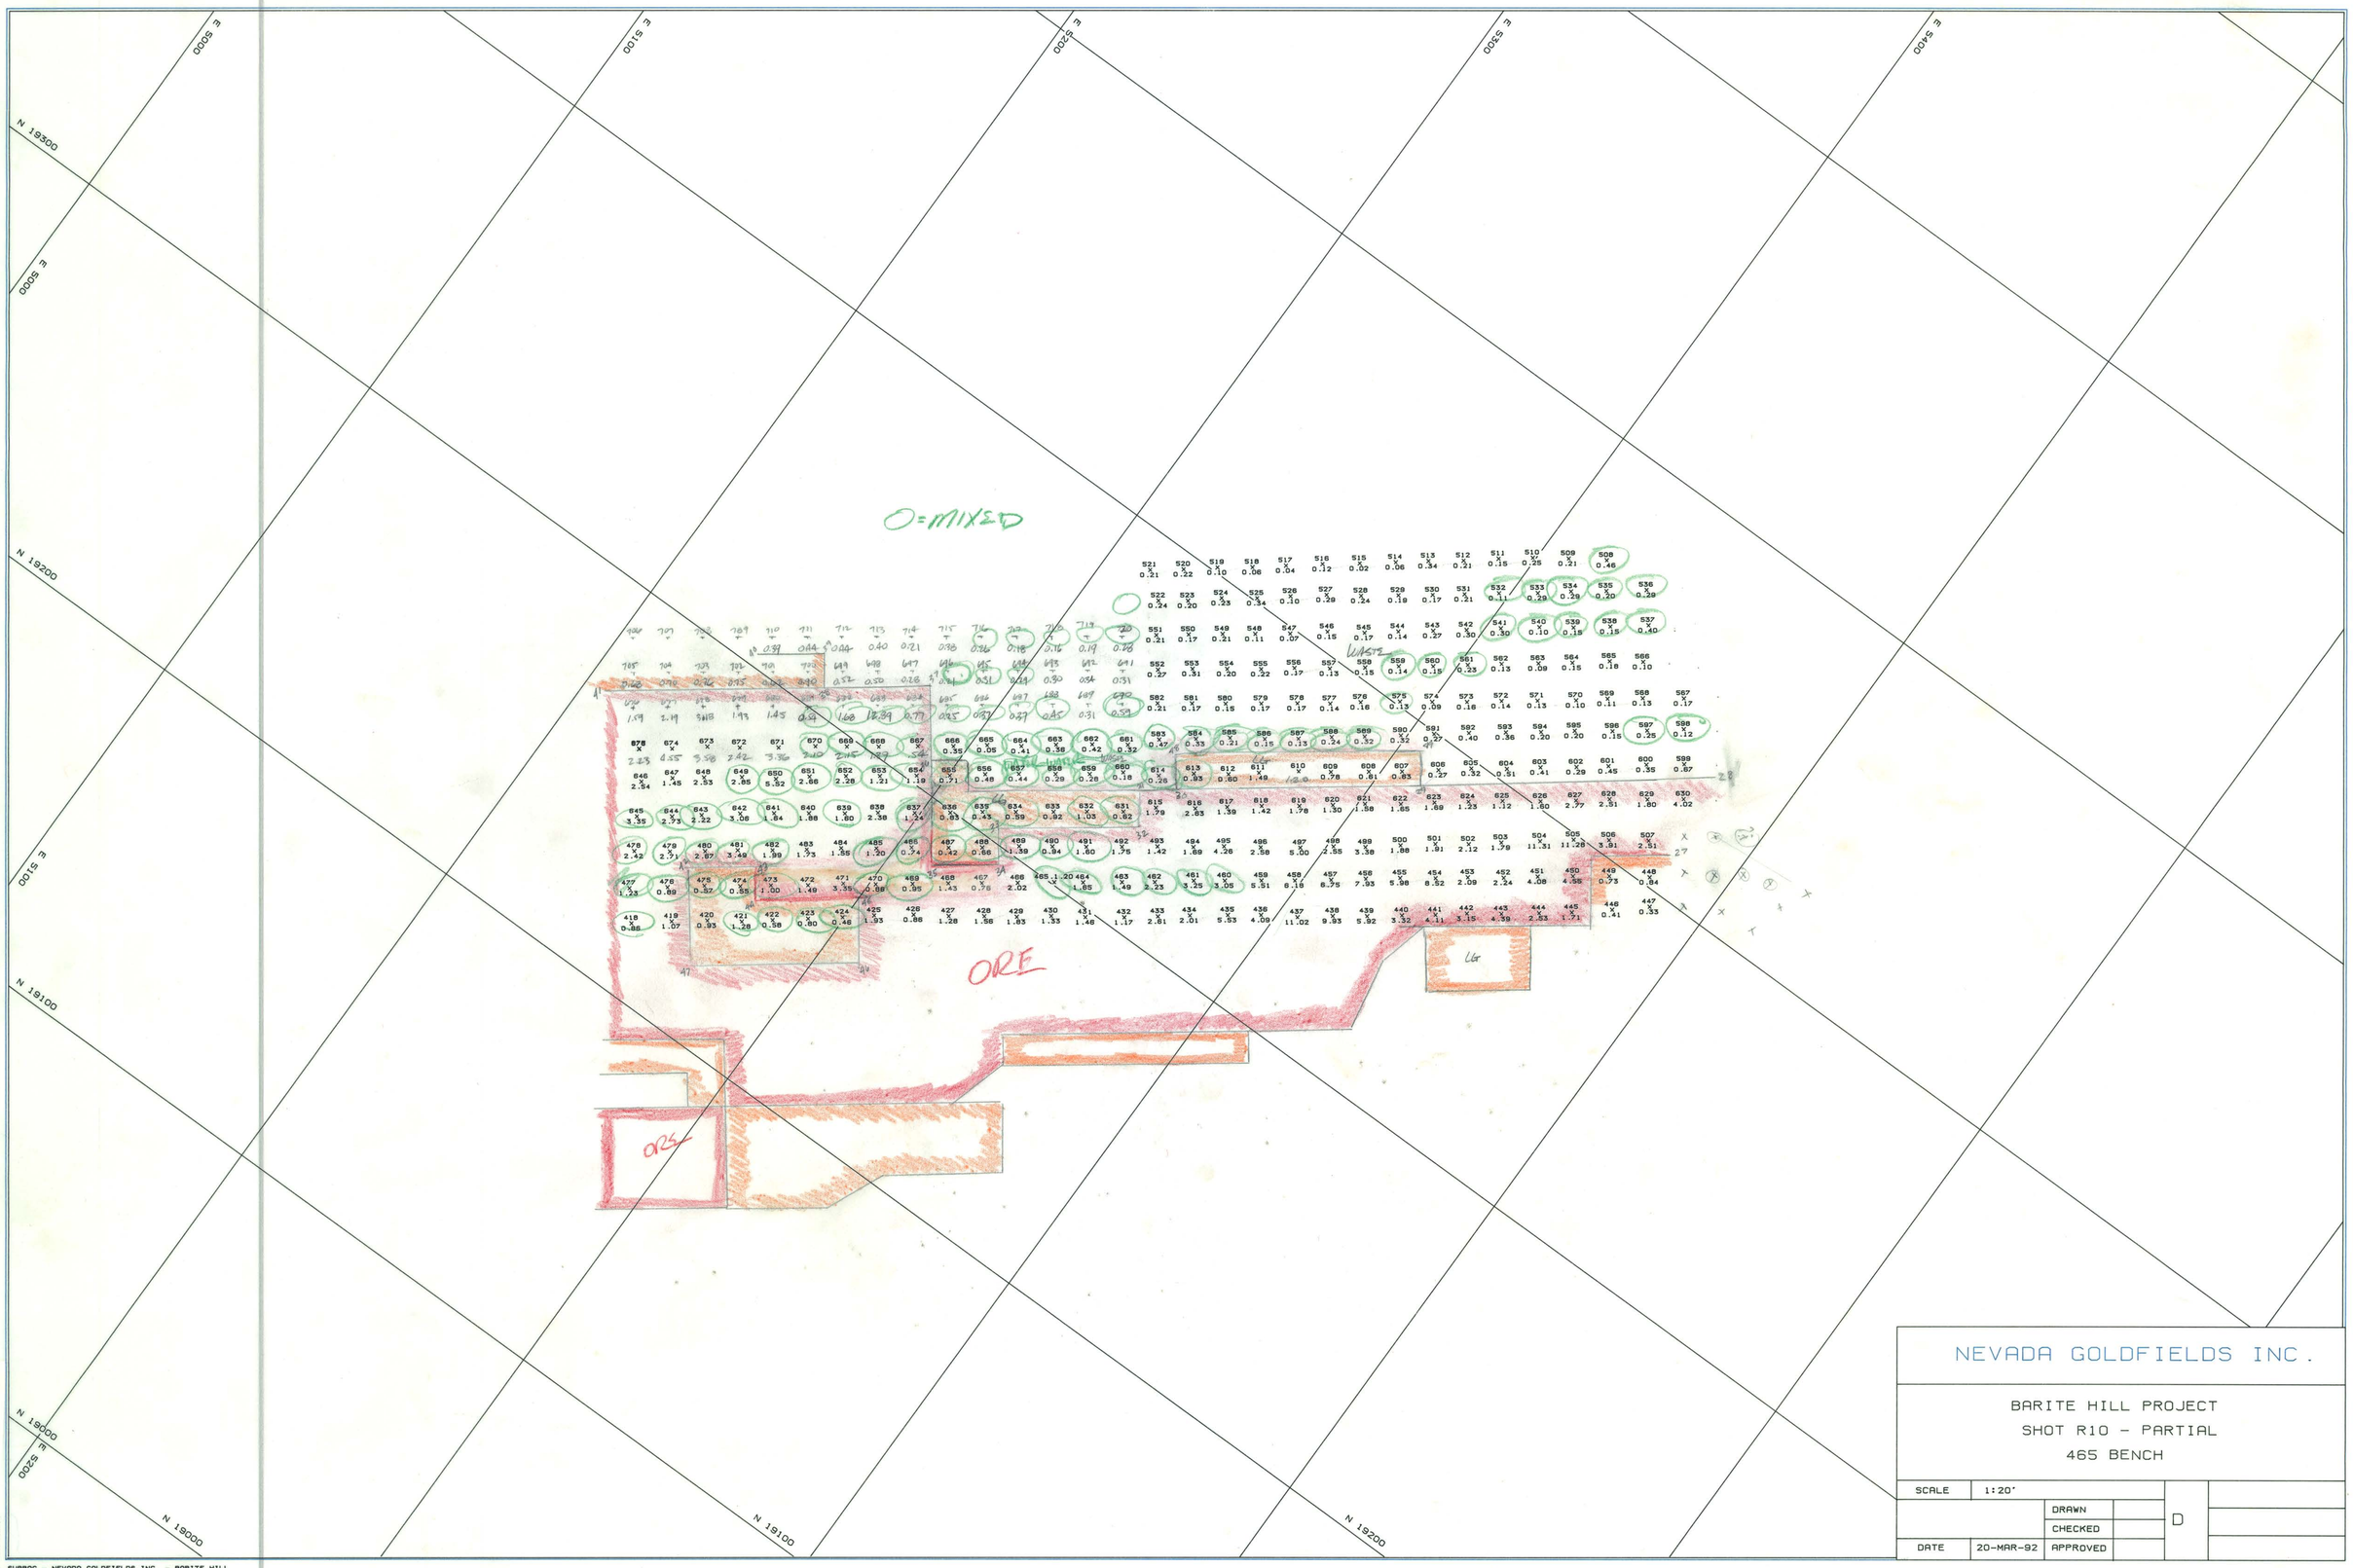

NEVADA GOLDFIELDS INC.

BARITE HILL PROJECT
SHOT R10 - PARTIAL
465 BENCH

SCALE	1:20'			D
		DRAWN		
		CHECKED		
DATE	20-MAR-92	APPROVED		

R46S3A.PF

SURPAC - NEVADA GOLDFIELDS INC. - BARITE HILL