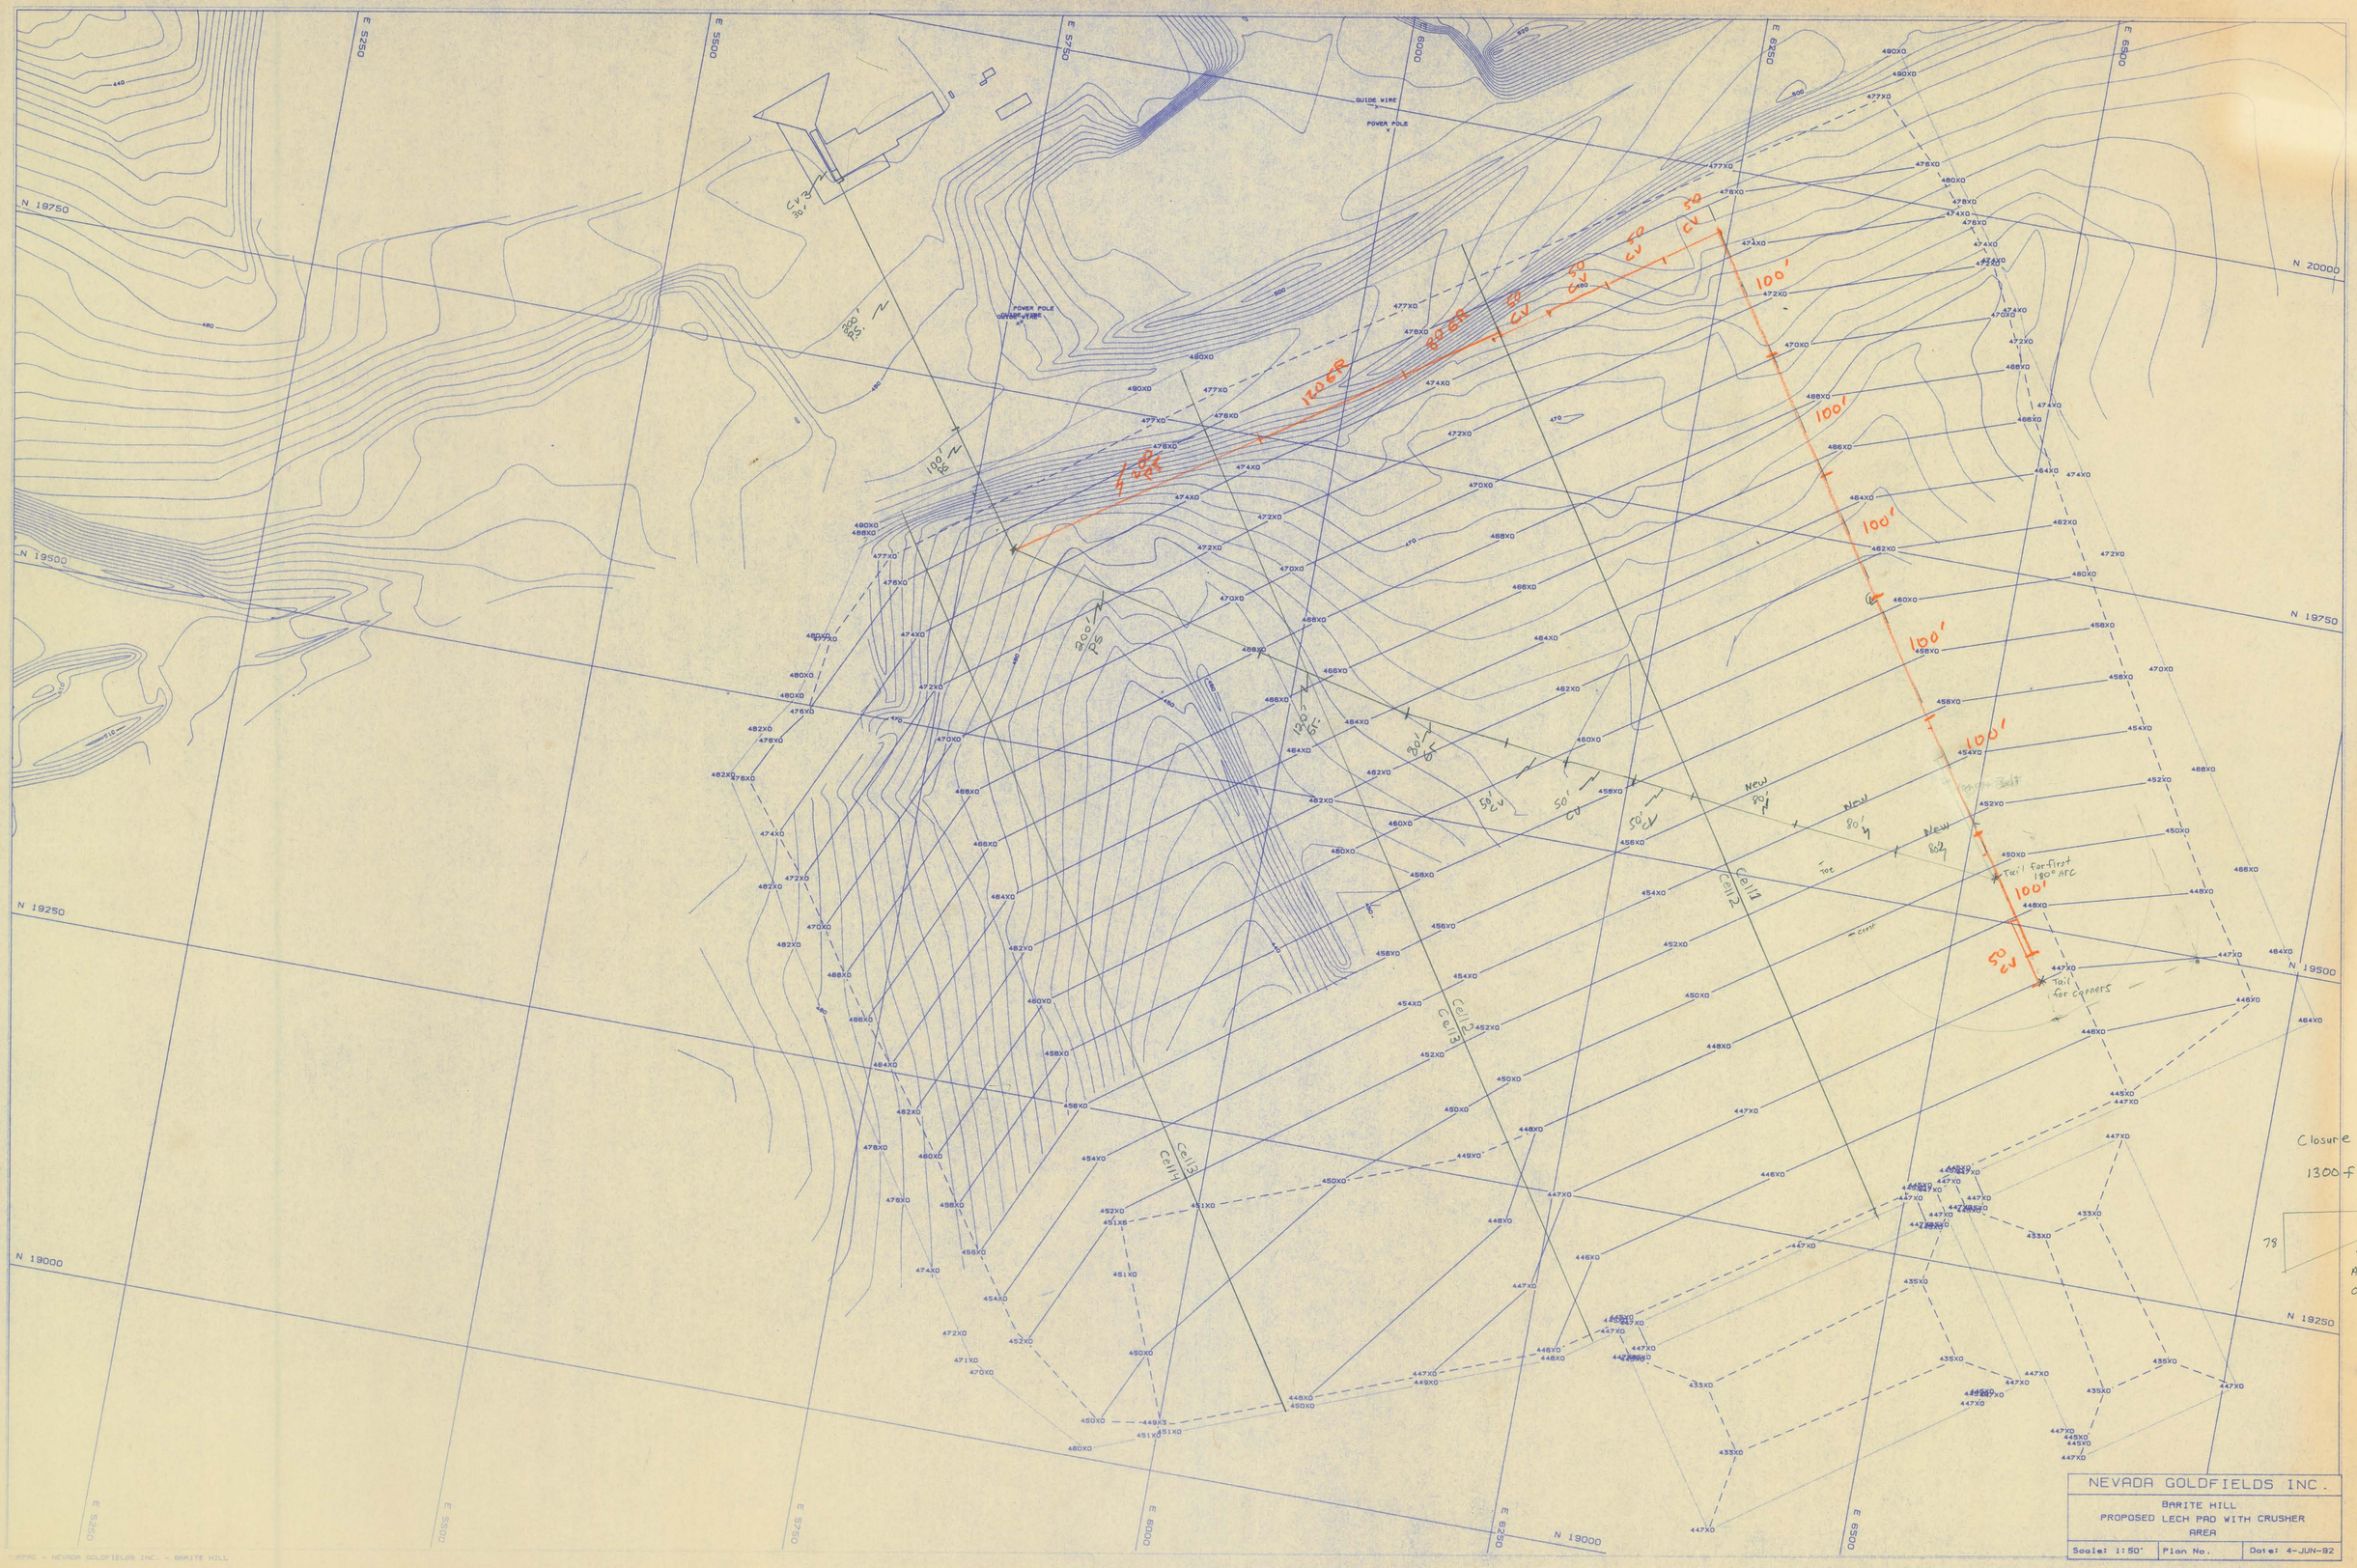

NEVADA GOLDFIELDS INC.
BARITE HILL
PROPOSED LECH PAD WITH CRUSHER AREA
Scale: 1:50'
Plan No.
Date: 4-JUN-92
Closure: Neglegable
1300 ft @ 6%
1300'
2'
Allow 50' of Extra
Tail for first 180° ARC
Tail for corners
Cell 1
Cell 2
Cell 3
Cell 4
GUIDE WIRE
POWER POLE
N 19750
N 19500
N 19250
N 19000
N 20000
E 5250
E 5500
E 5750
E 6000
E 6250
E 6500