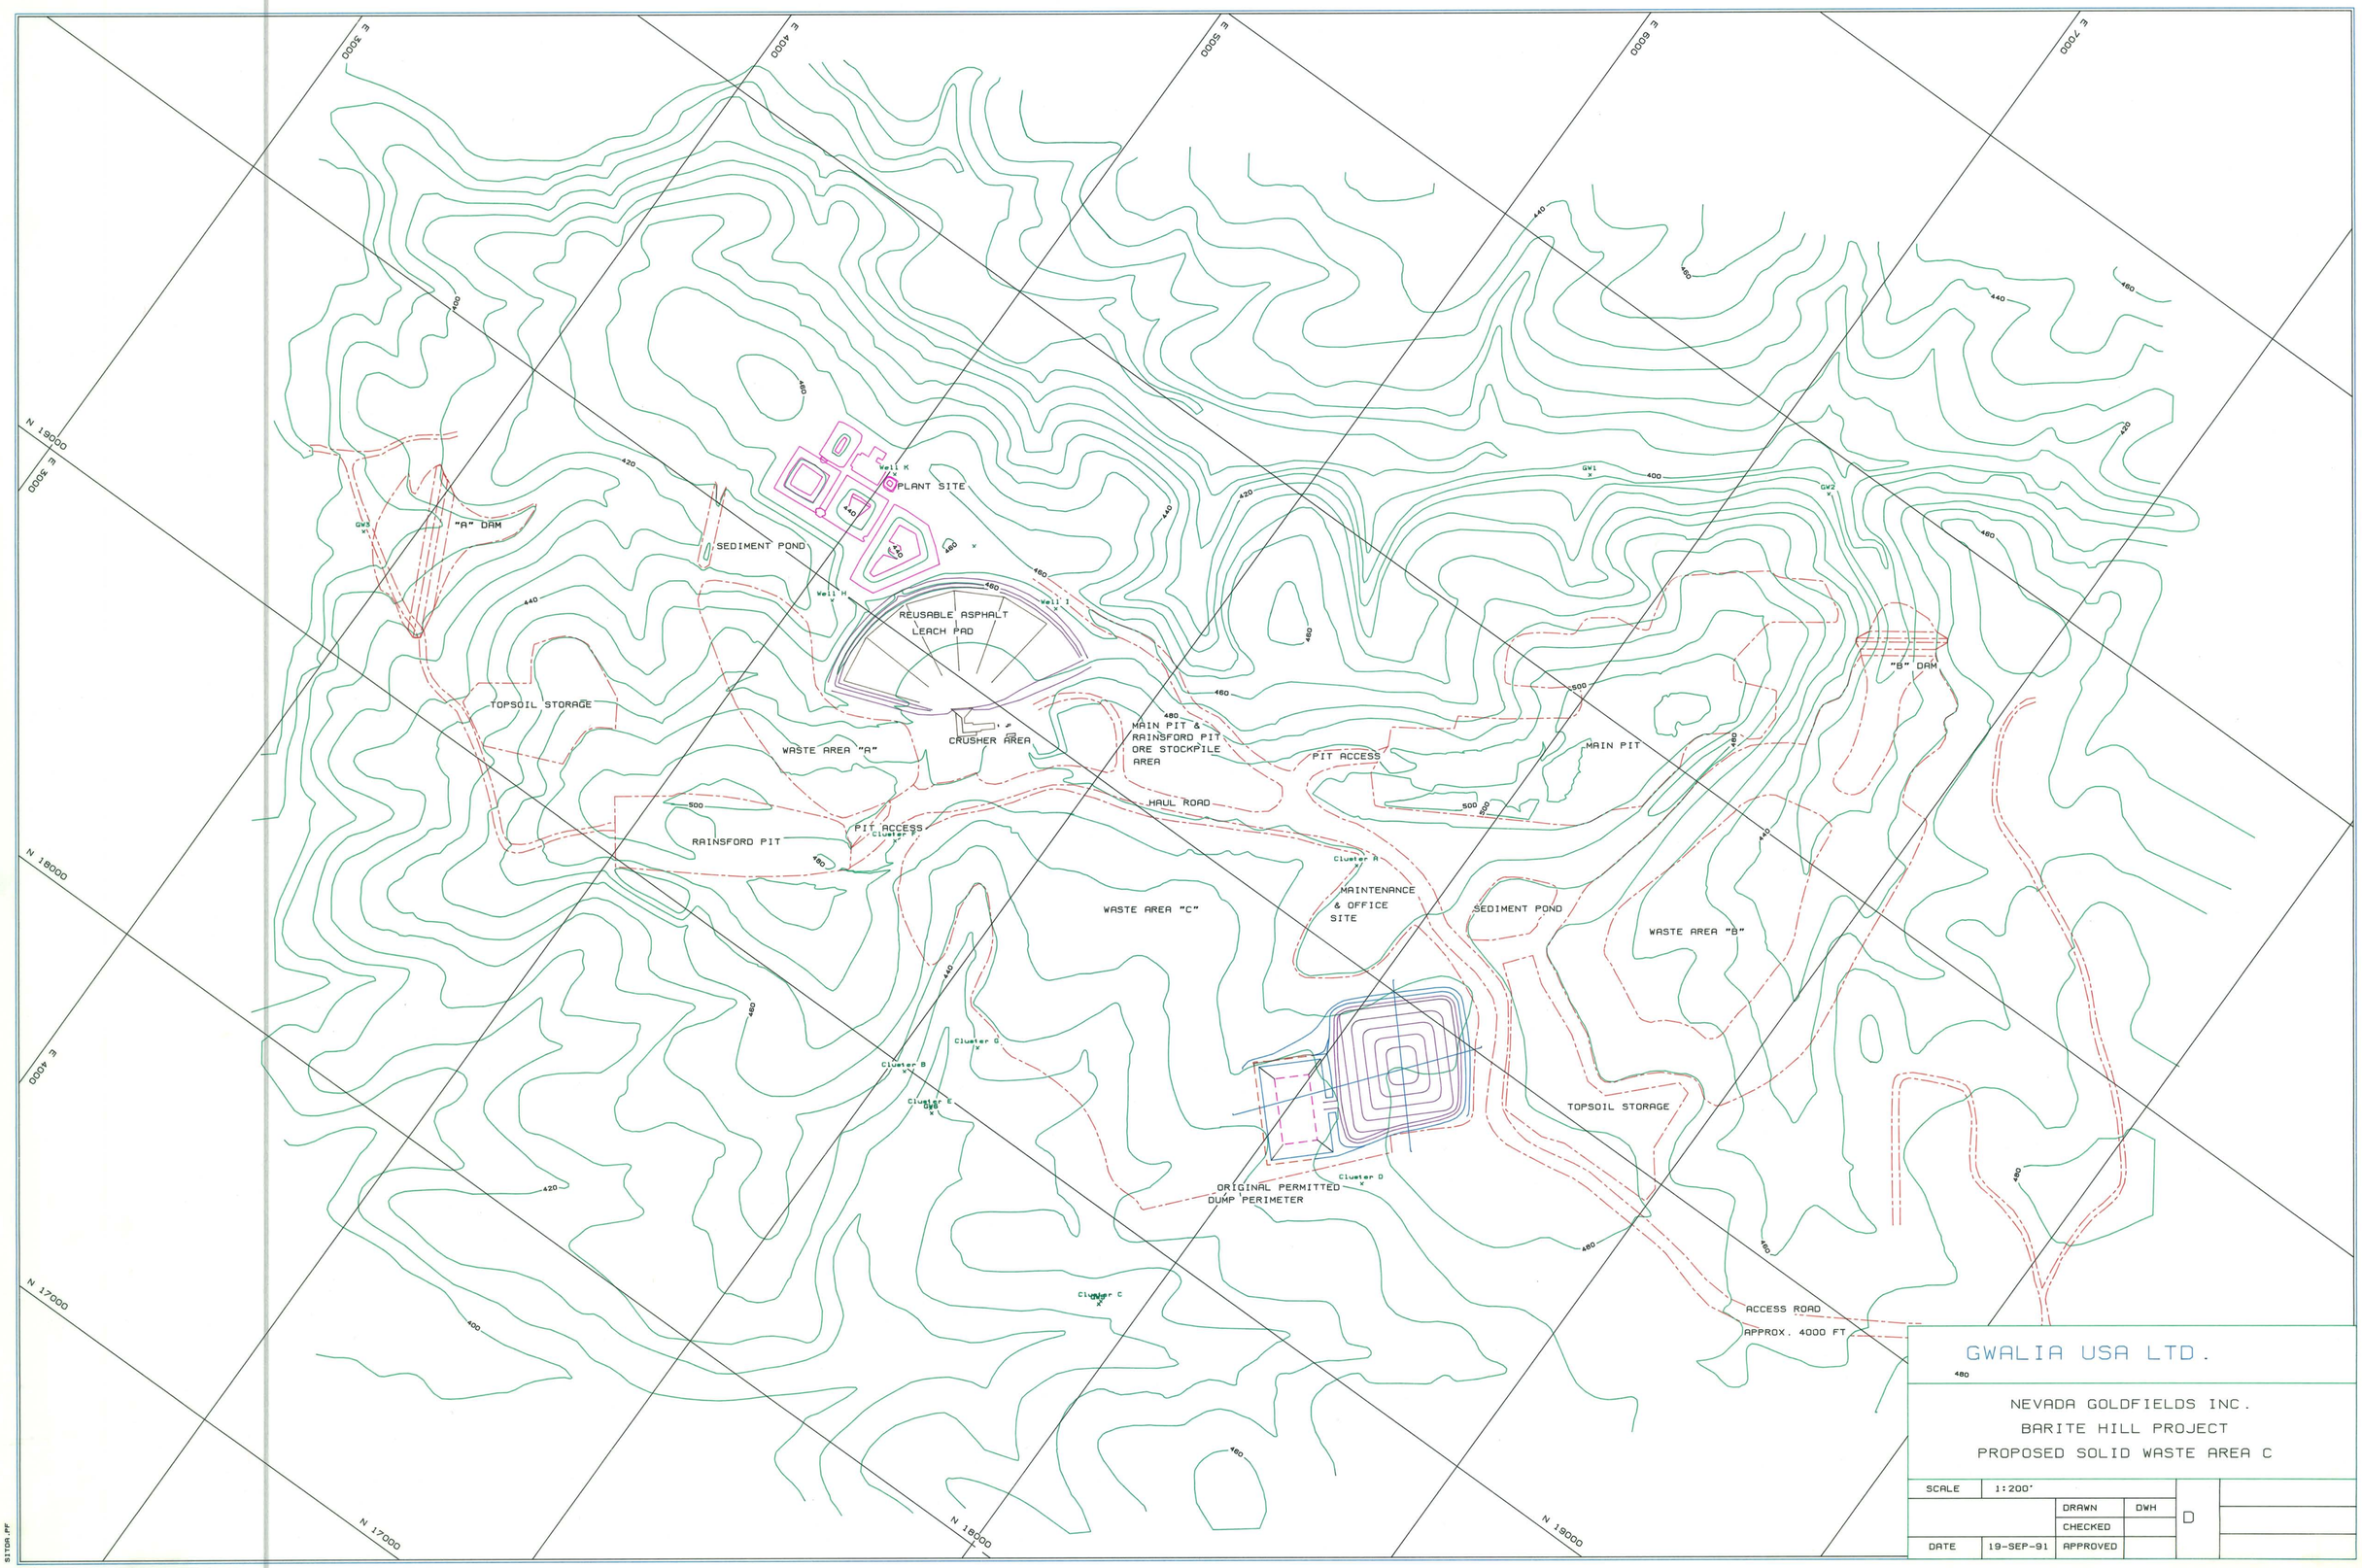

GWALIA USA LTD.

NEVADA GOLDFIELDS INC.
BARITE HILL PROJECT
PROPOSED SOLID WASTE AREA C

SCALE	1:200'			D	
		DRAWN	DWH		
		CHECKED			
DATE	19-SEP-91	APPROVED			

SURPAC - NEVADA GOLDFIELDS INC. - BARITE HILL

SITGA.PF