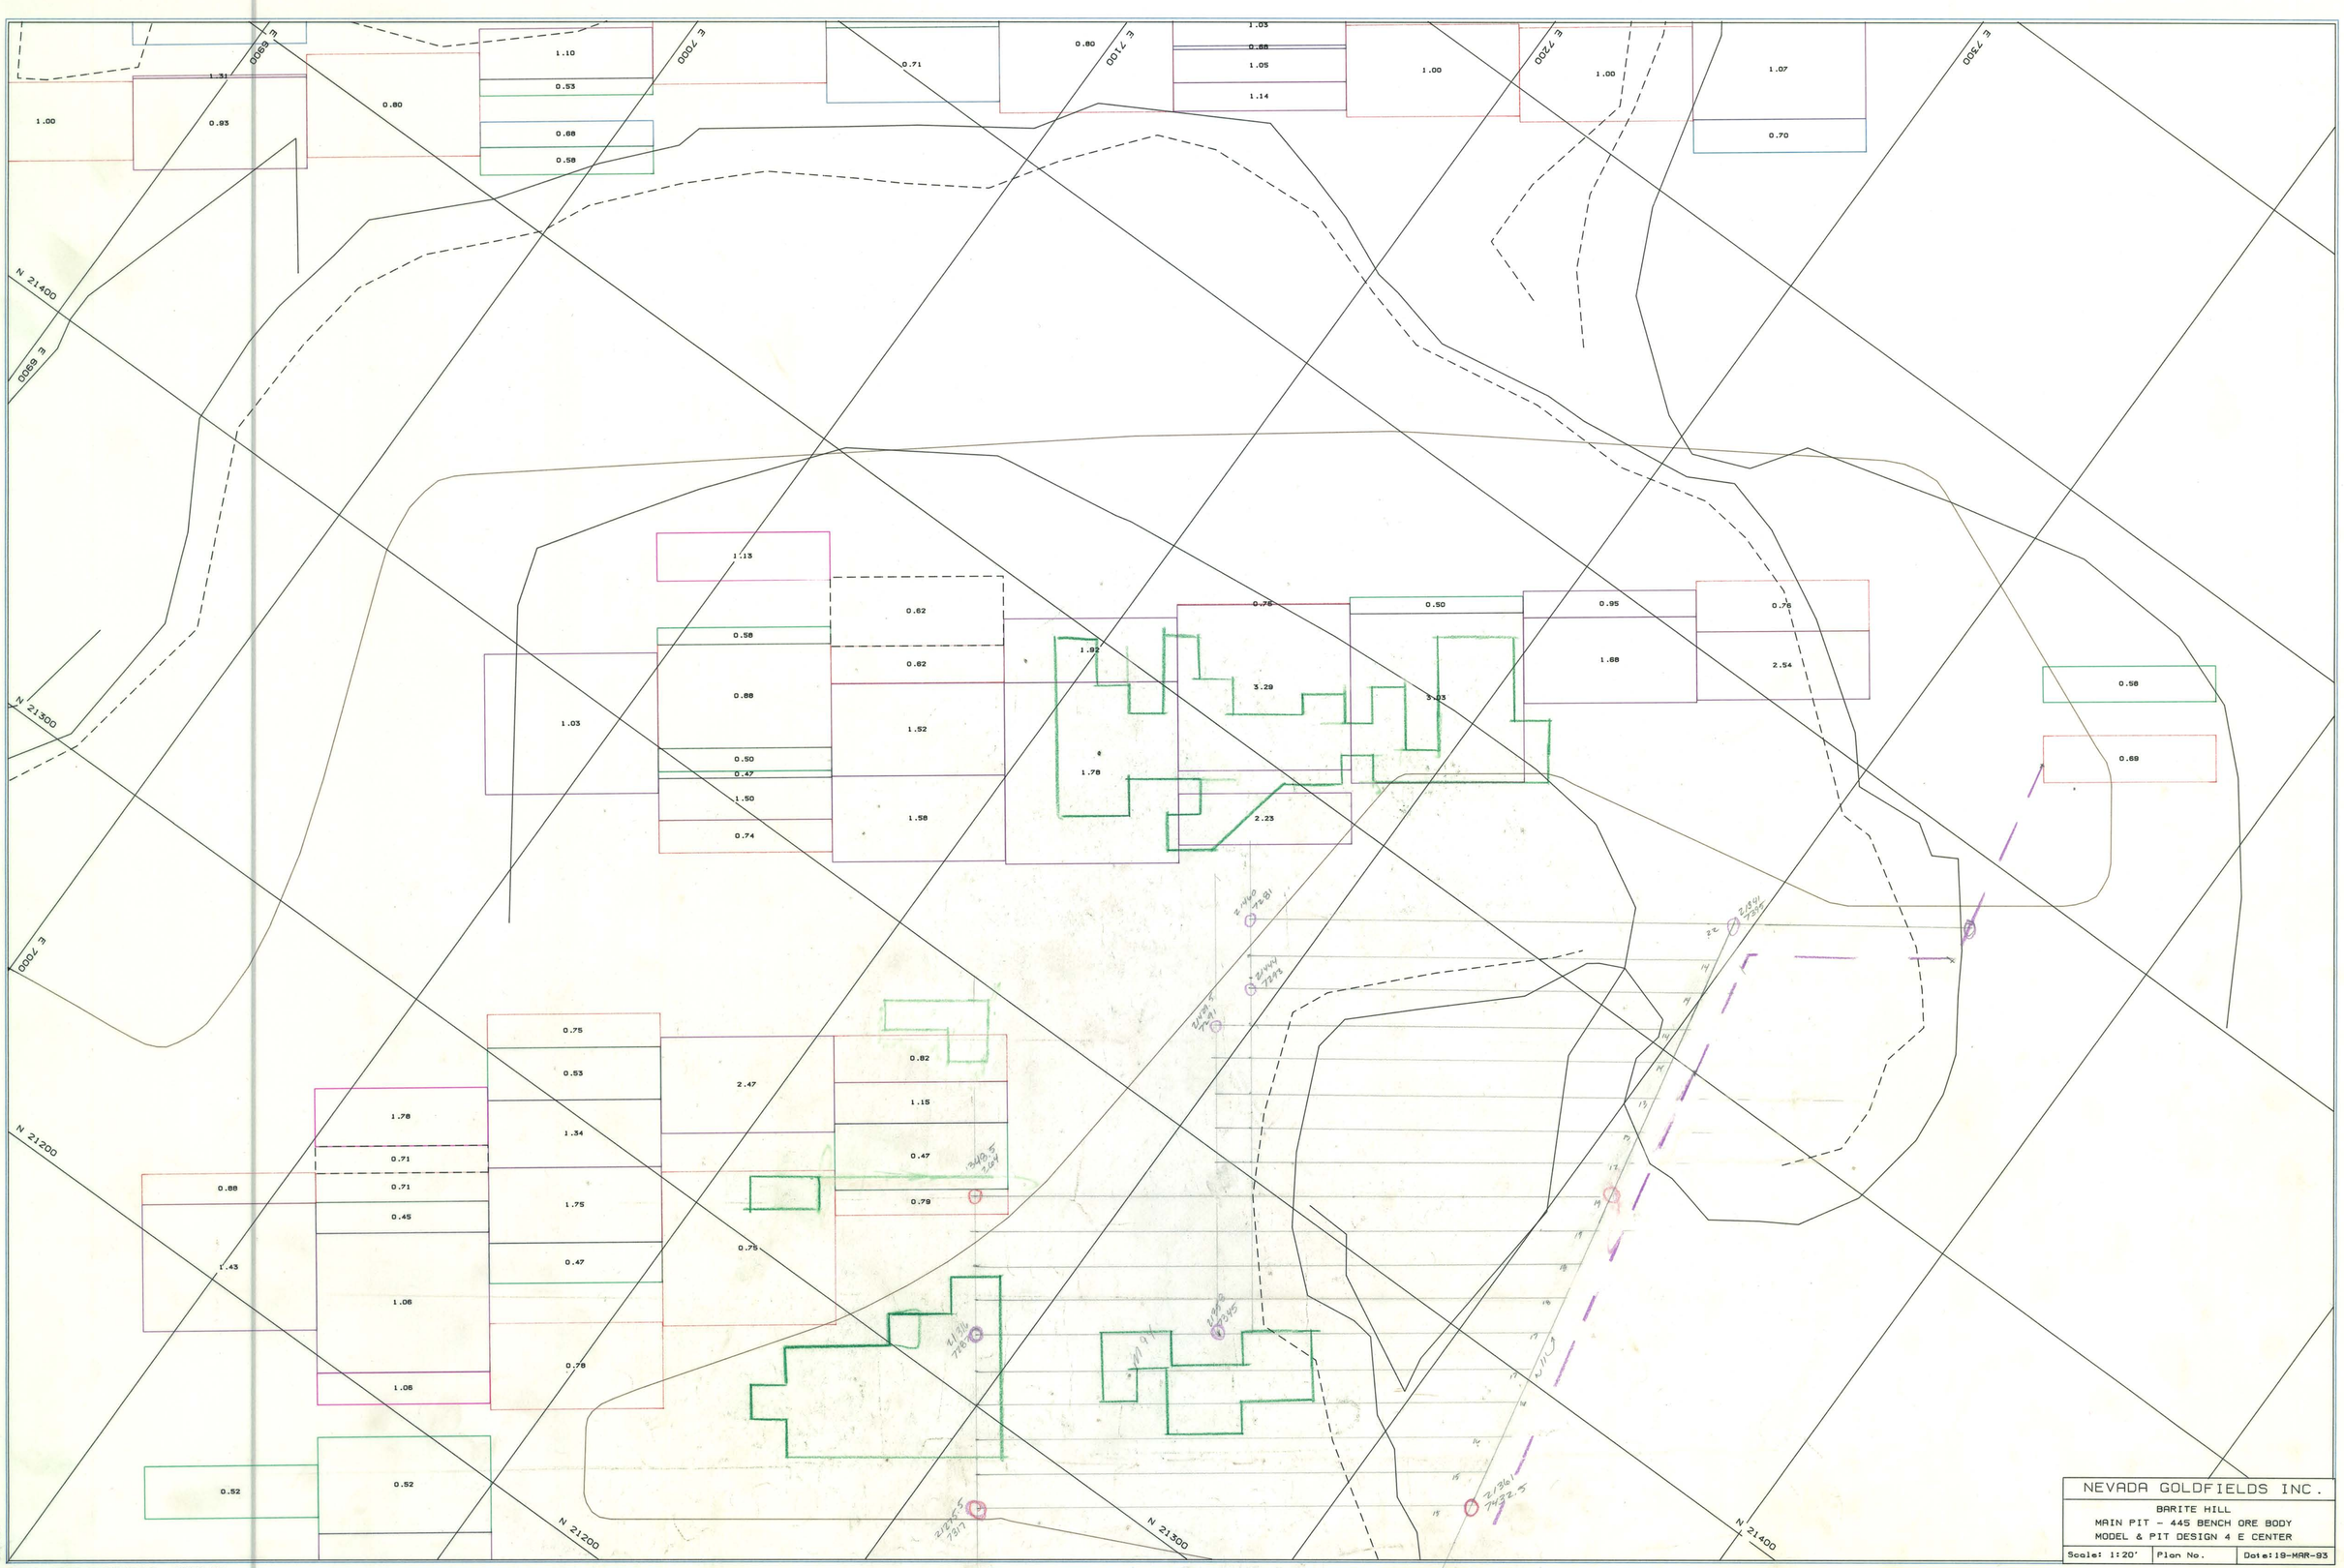

NEVADA GOLDFIELDS INC.		
BARITE HILL MAIN PIT - 445 BENCH ORE BODY MODEL & PIT DESIGN 4 E CENTER		
Scale: 1:20'	Plan No.	Date:19-MAR-93

ORE44E.PF

SURPAC - NEVADA GOLDFIELDS INC. - BARITE HILL