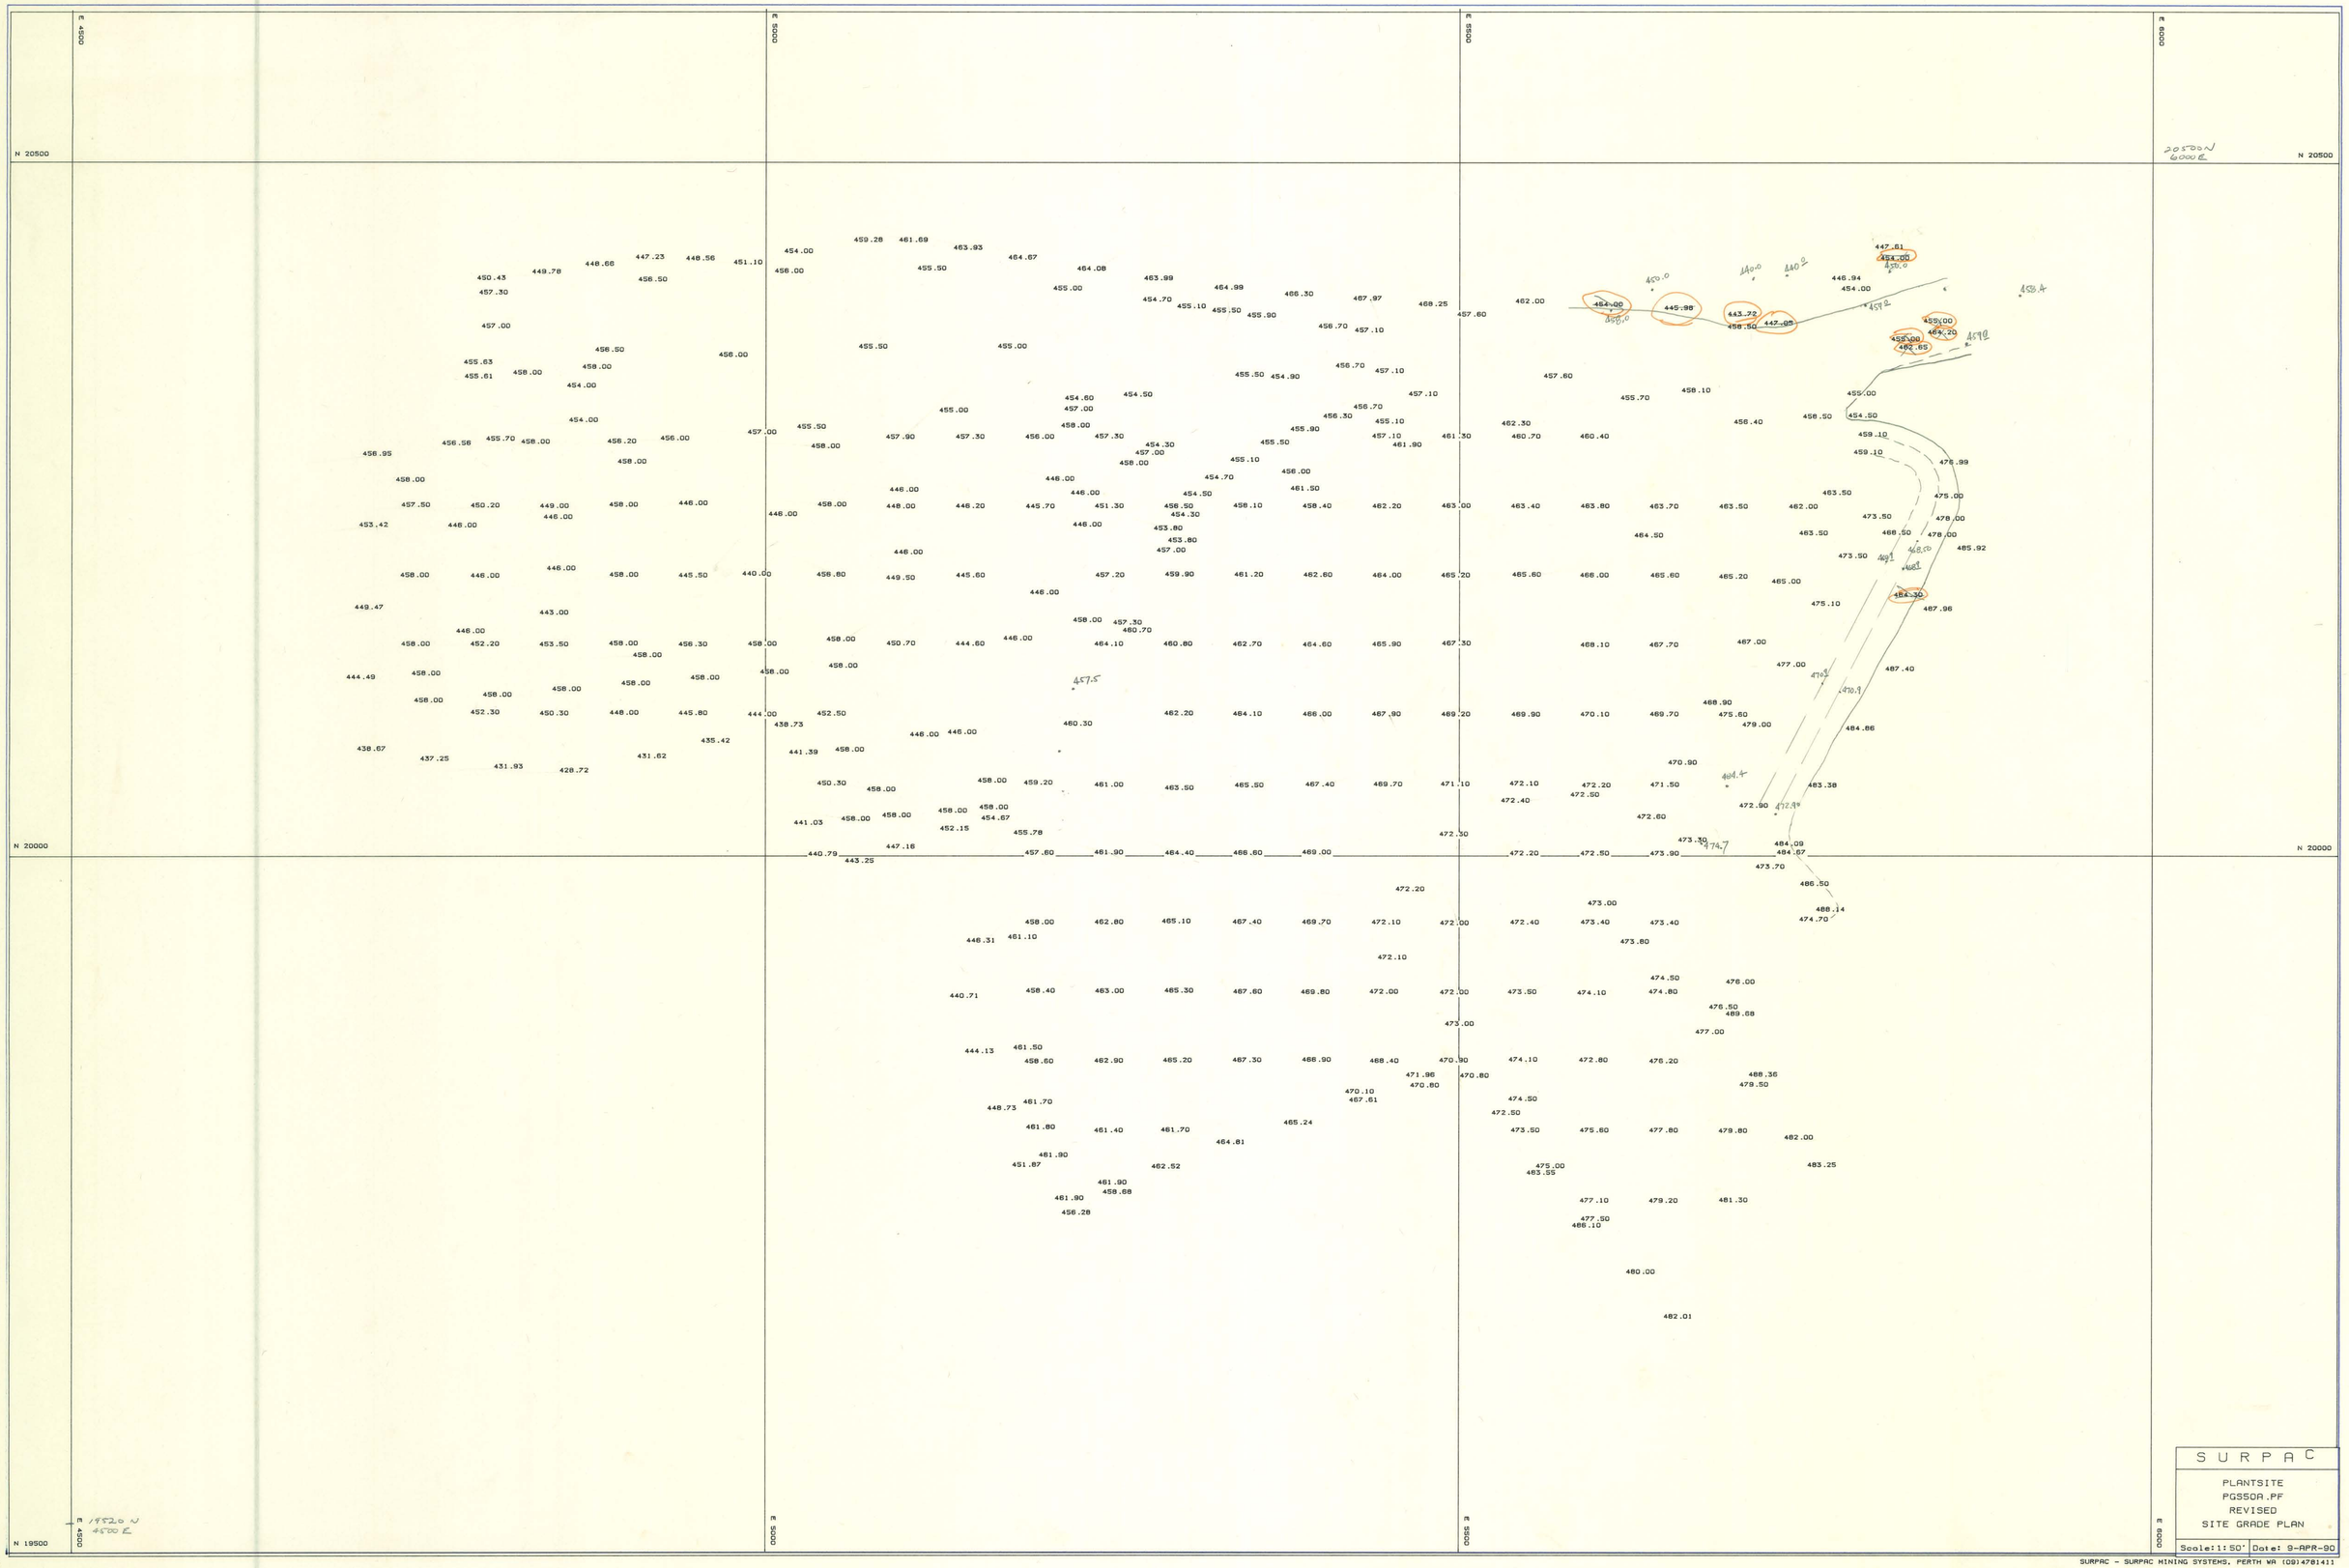


SURPAC

PLANTSITE
PGS50A.PF
REVISED
SITE GRADE PLAN

Scale:1:50' Date: 9-APR-90

SURPAC - SURPAC MINING SYSTEMS, PERTH WA (09)4781411