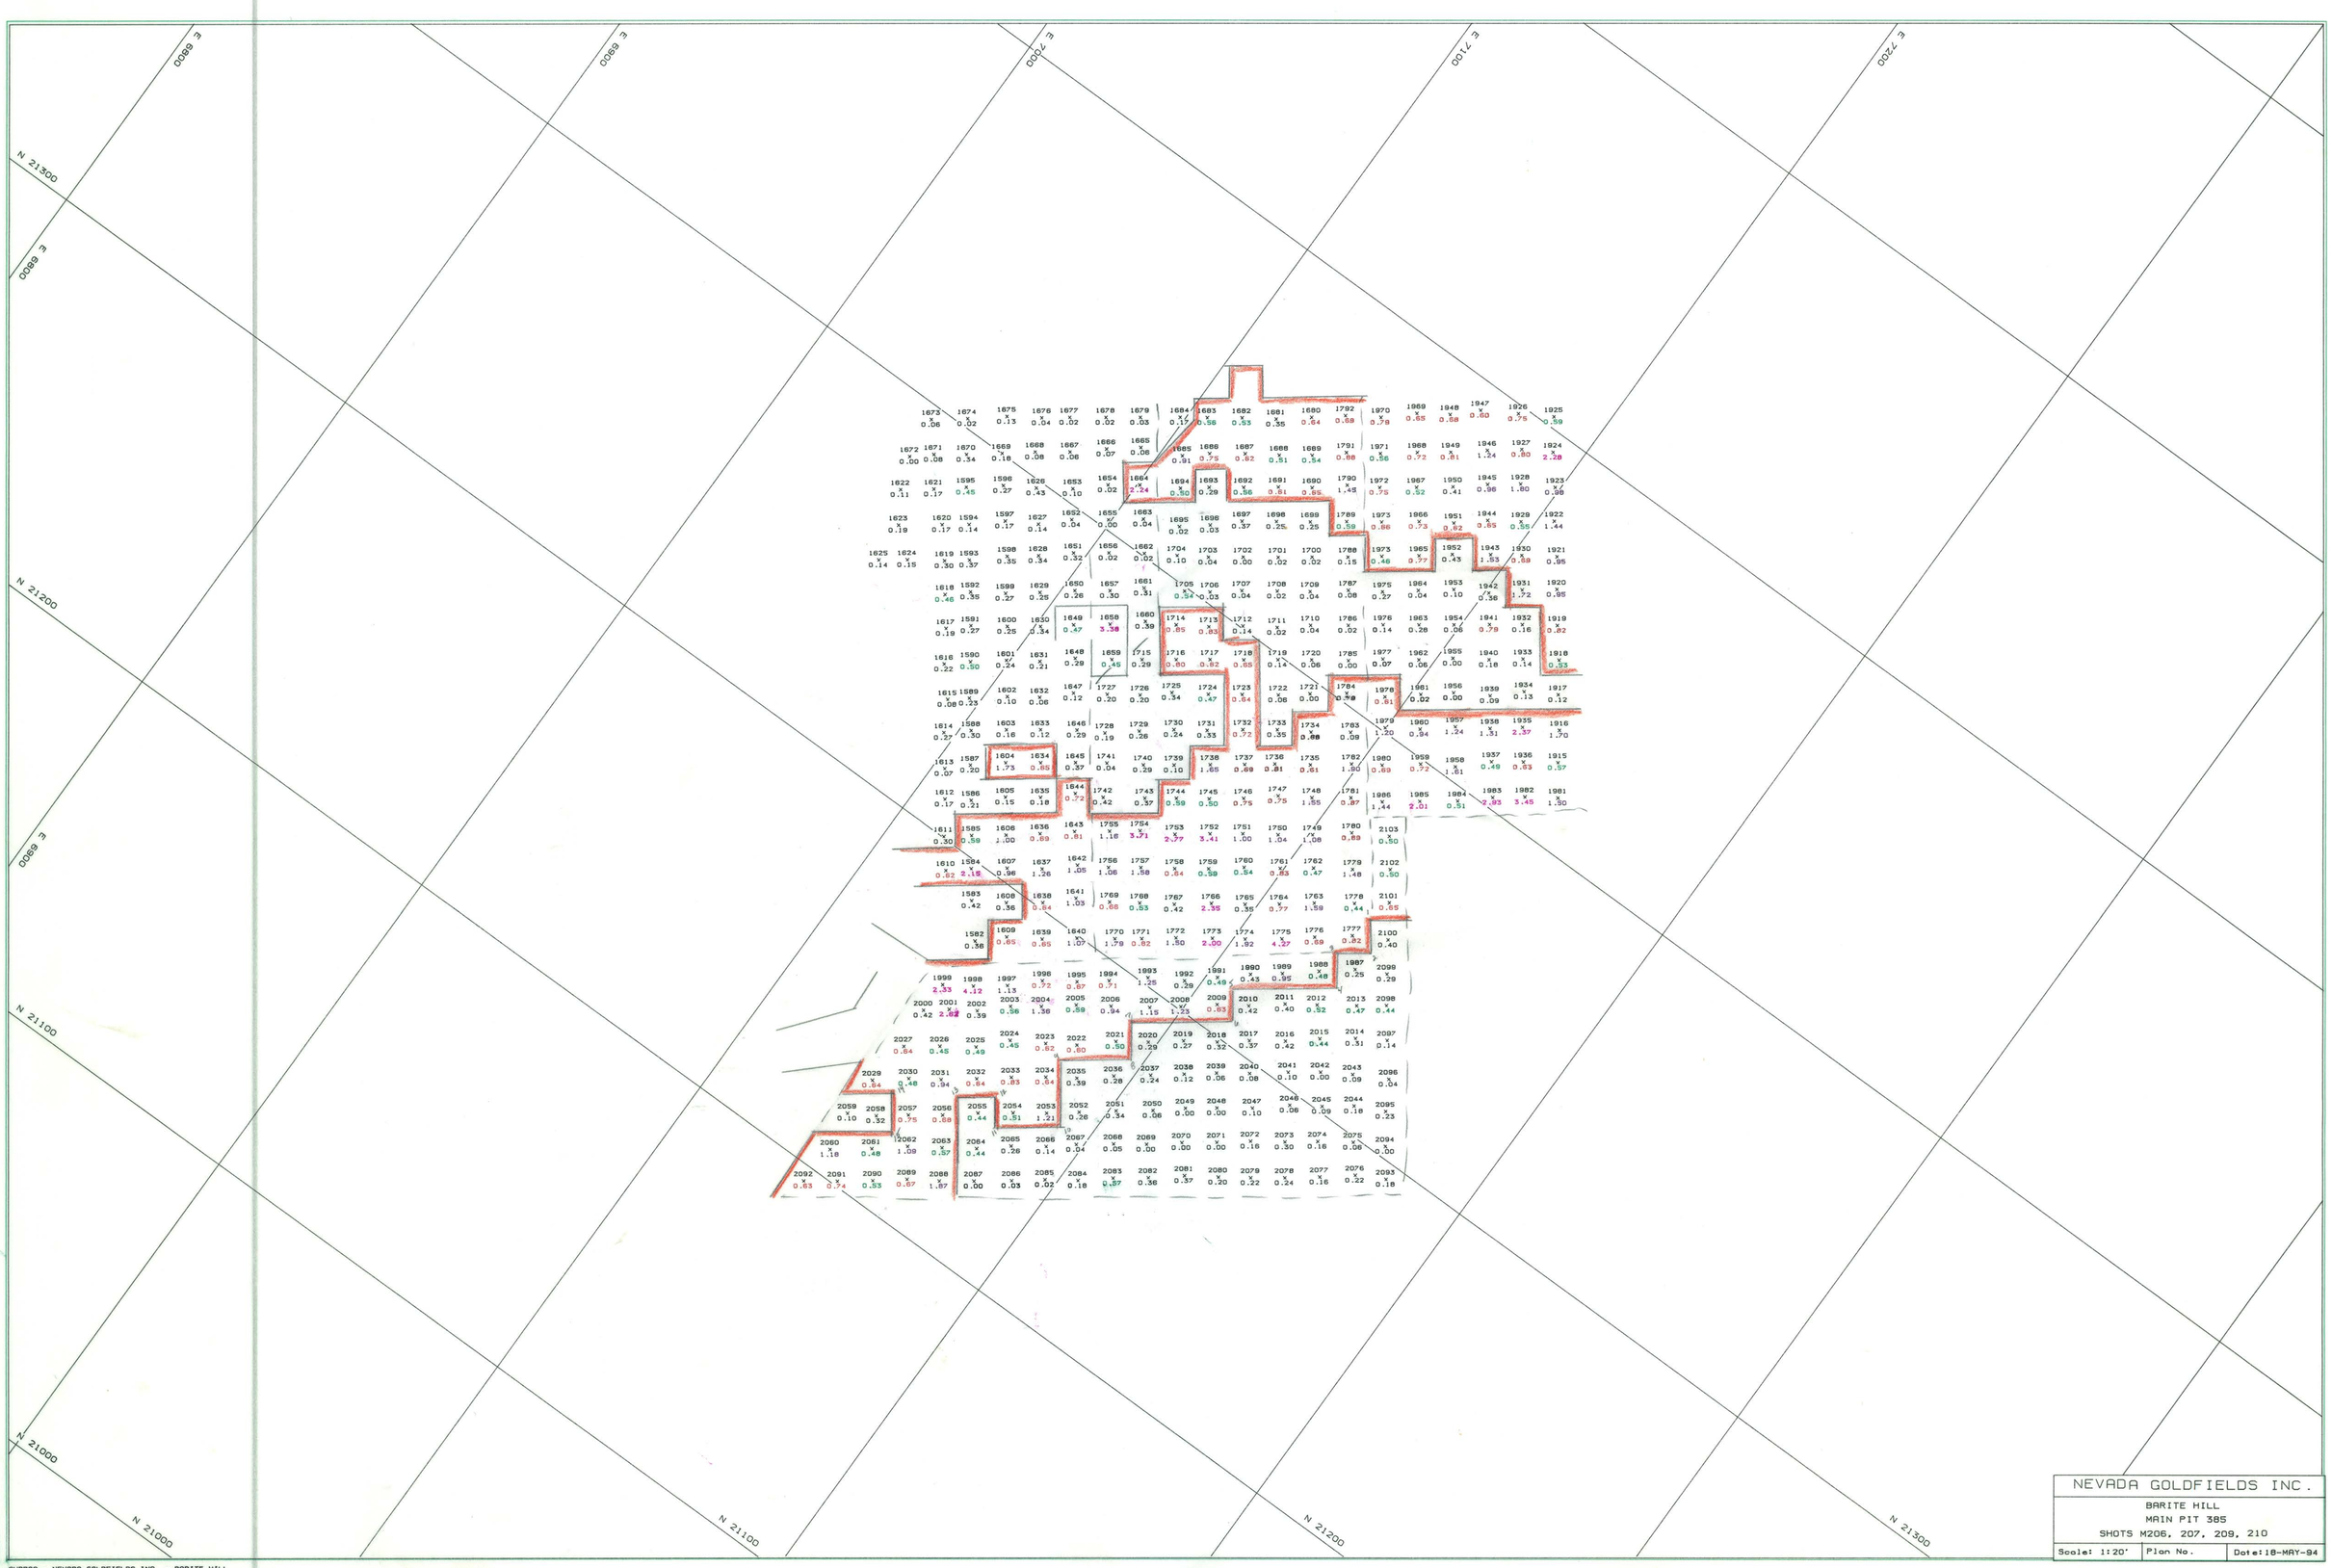

NEVADA GOLDFIELDS INC.

BARITE HILL
MAIN PIT 385
SHOTS M206, 207, 209, 210

Scale: 1:20'	Plan No.	Date:18-MAY-94

SURPAC - NEVADA GOLDFIELDS INC. - BARITE HILL