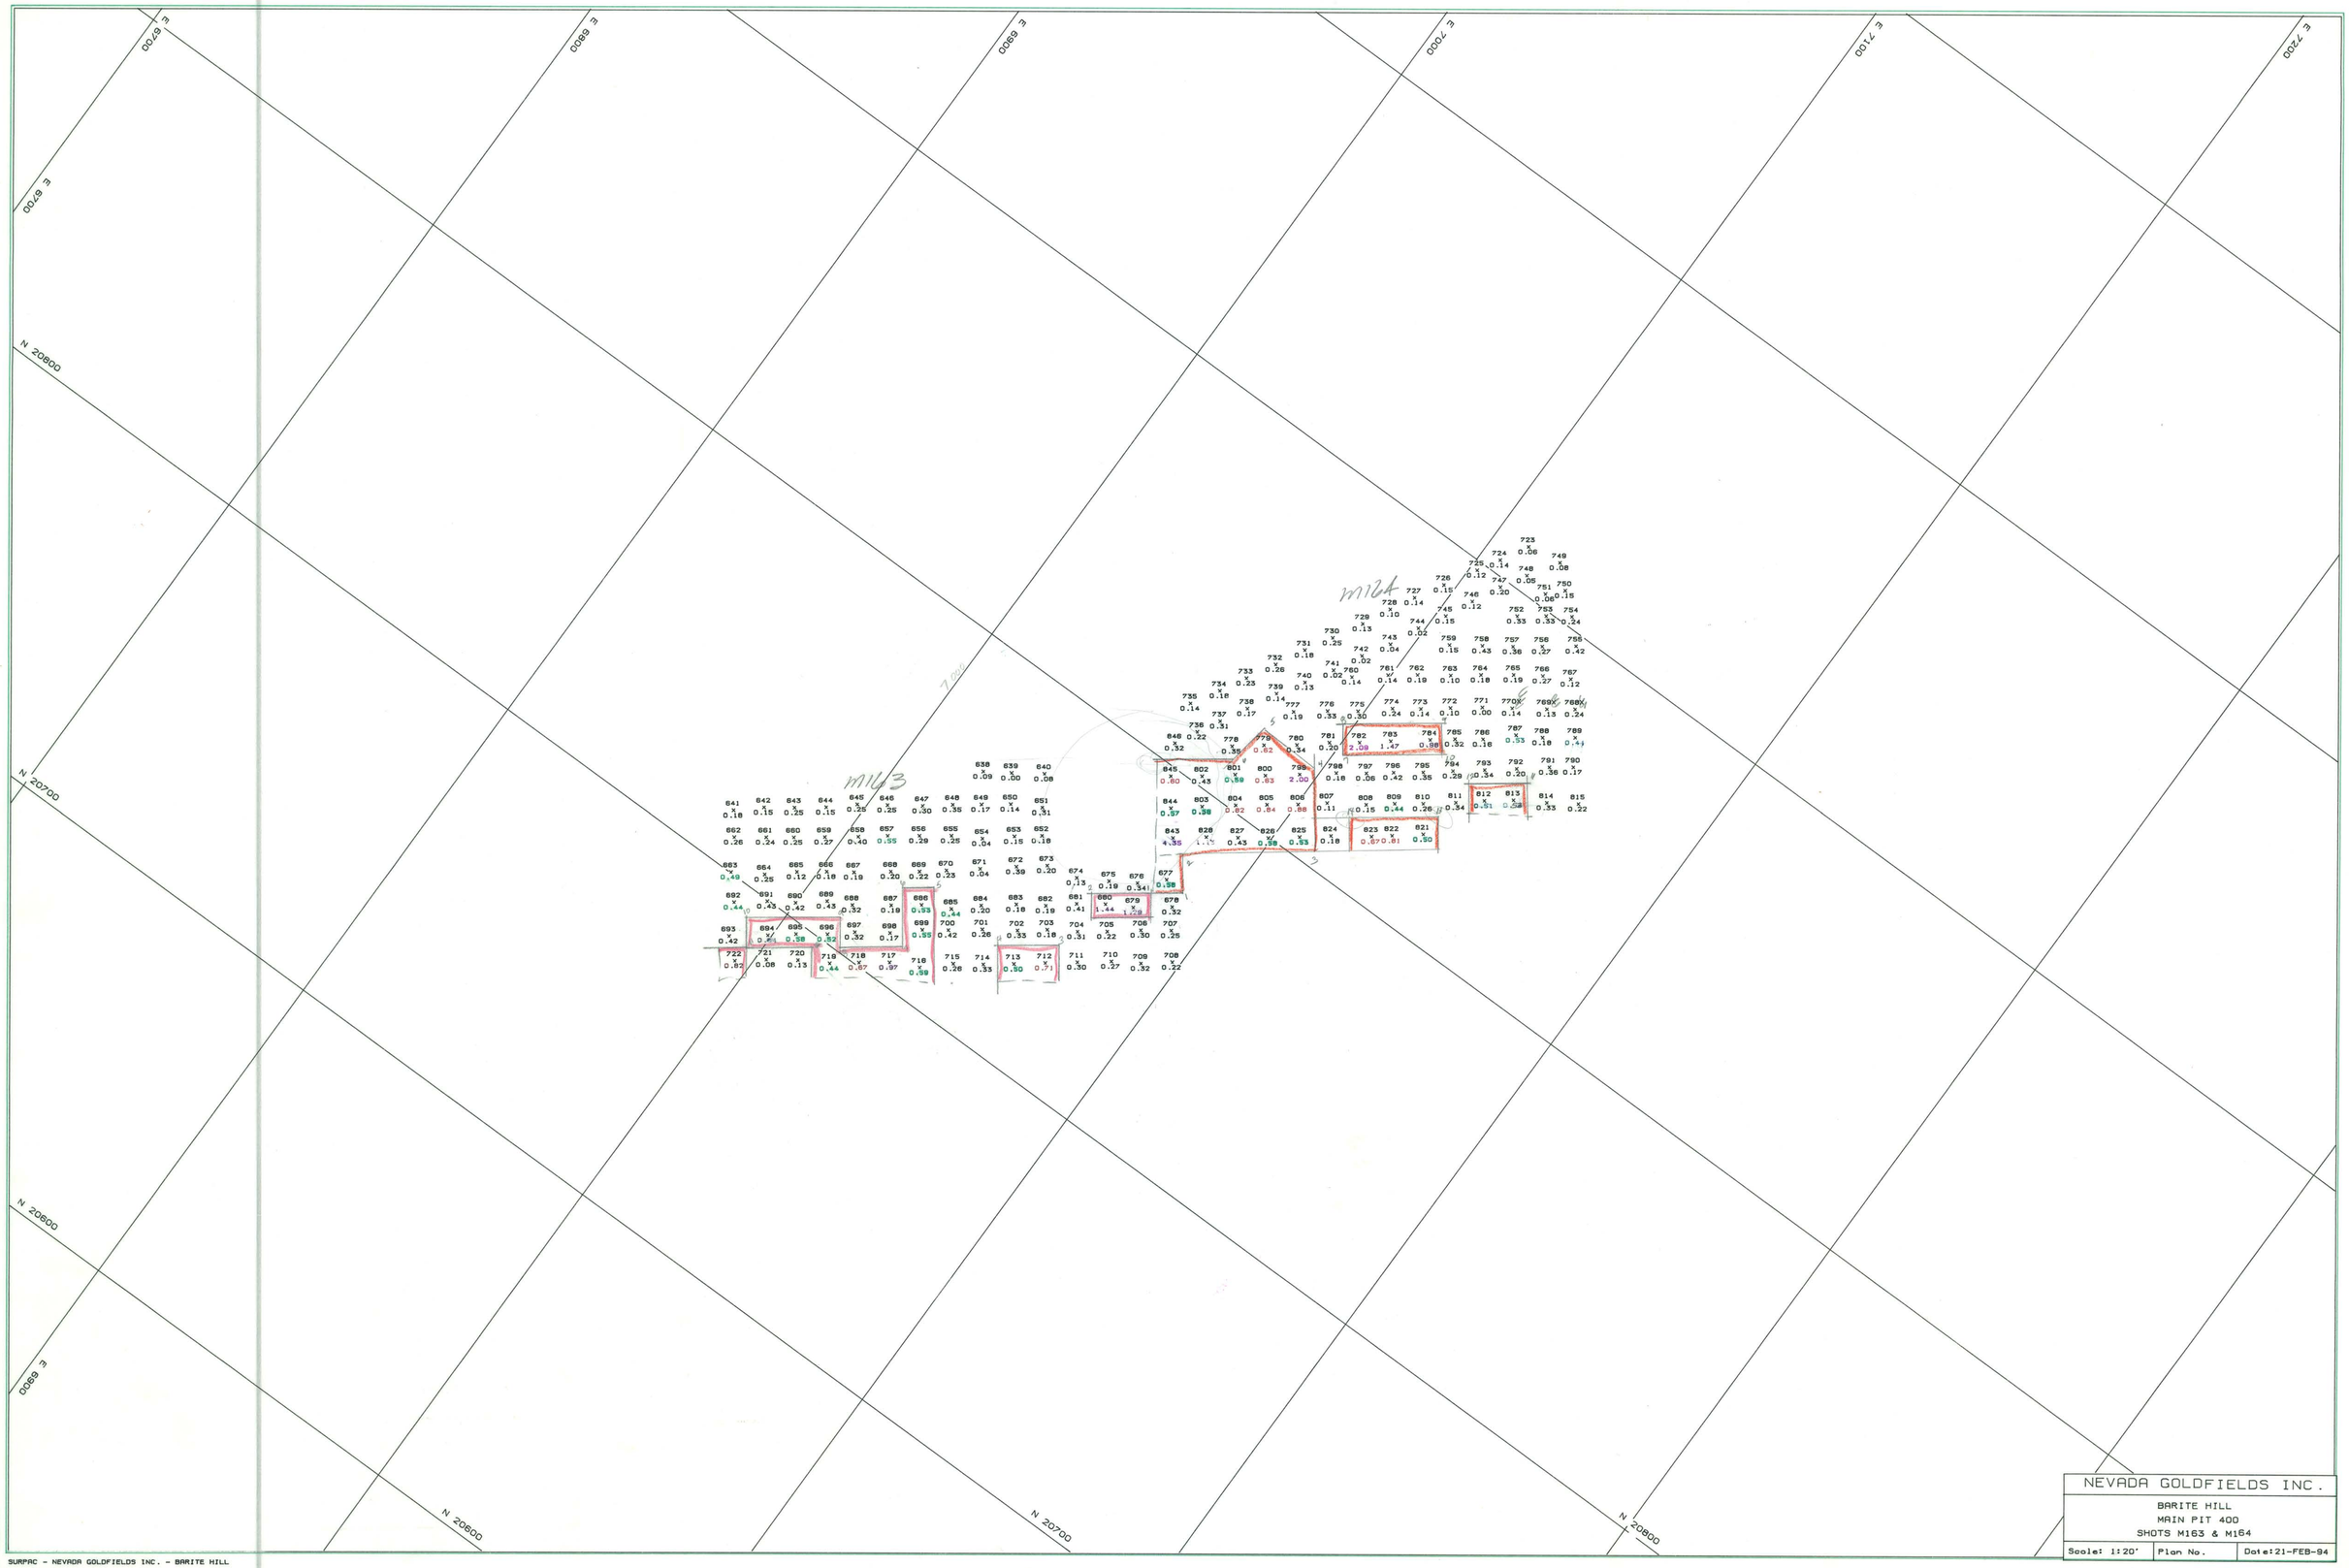

NEVADA GOLDFIELDS INC.

BARITE HILL
MAIN PIT 400
SHOTS M163 & M164

Scale: 1:20'	Plan No.	Date:21-FEB-94

M400TA.PF

SURPAC - NEVADA GOLDFIELDS INC. - BARITE HILL