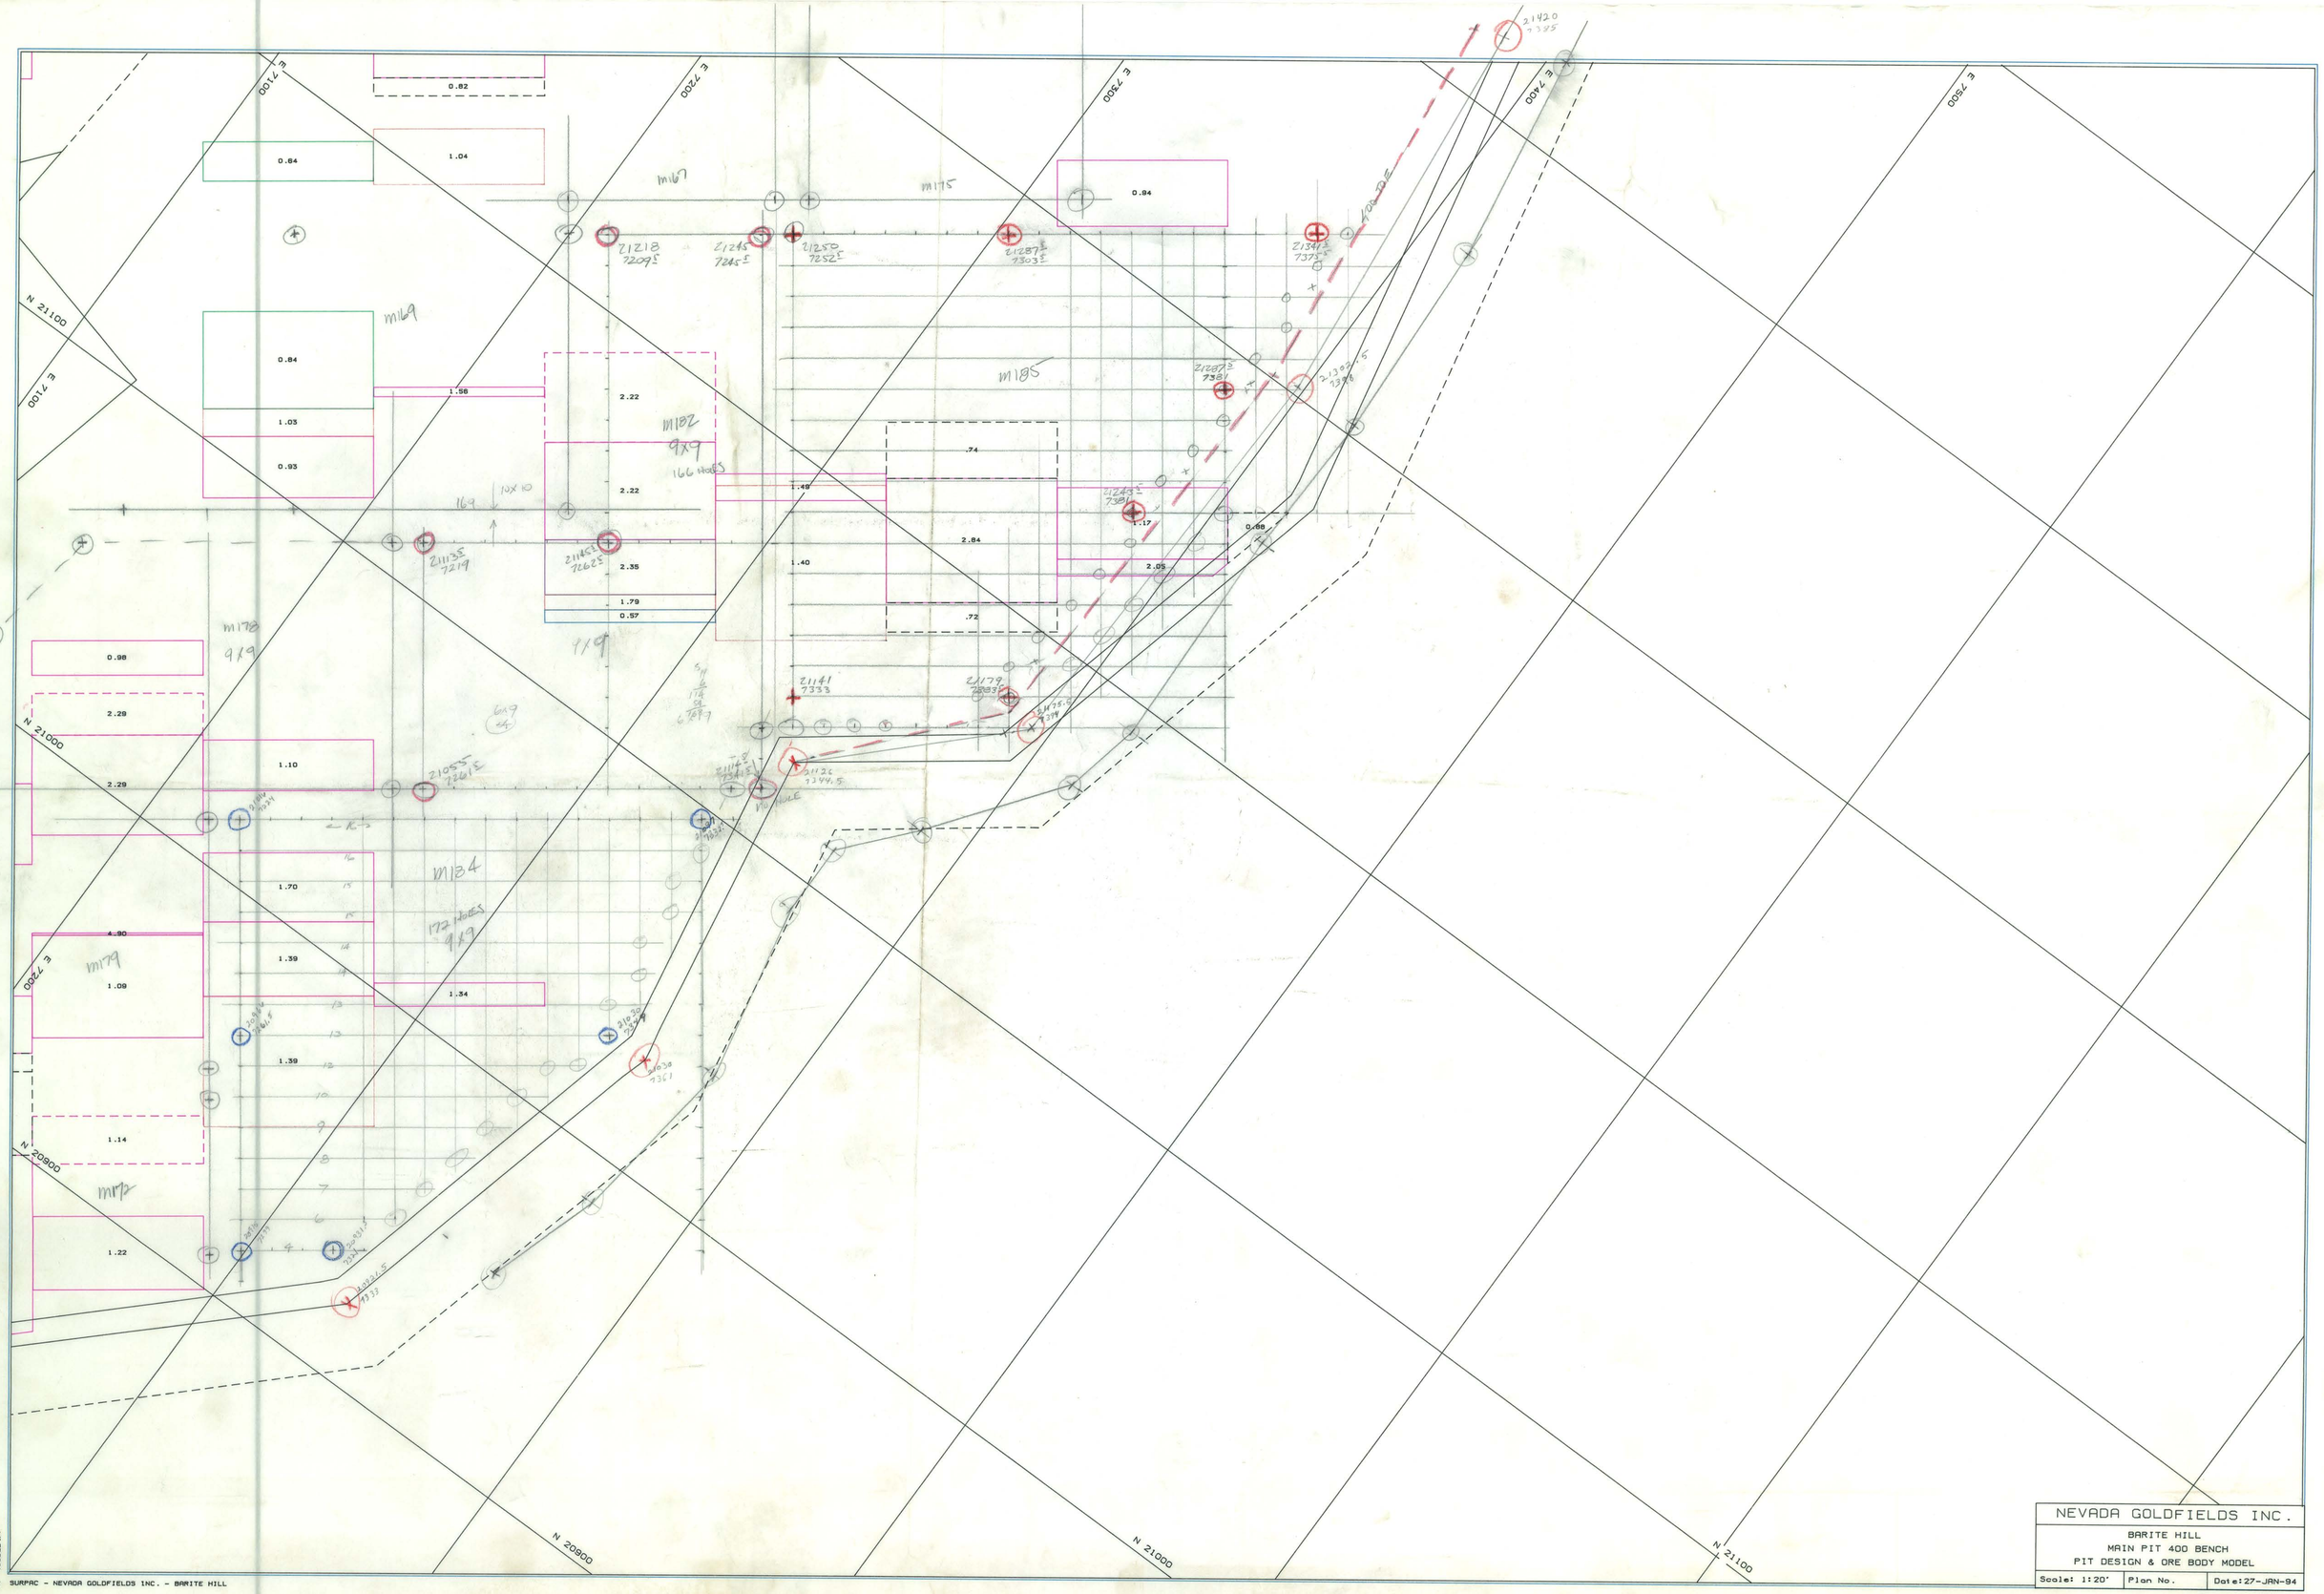

NEVADA GOLDFIELDS INC.

BARITE HILL
MAIN PIT 400 BENCH
PIT DESIGN & ORE BODY MODEL

Scale: 1:20'	Plan No.	Date:27-JAN-94

SURPAC - NEVADA GOLDFIELDS INC. - BARITE HILL

400BENCH.PP