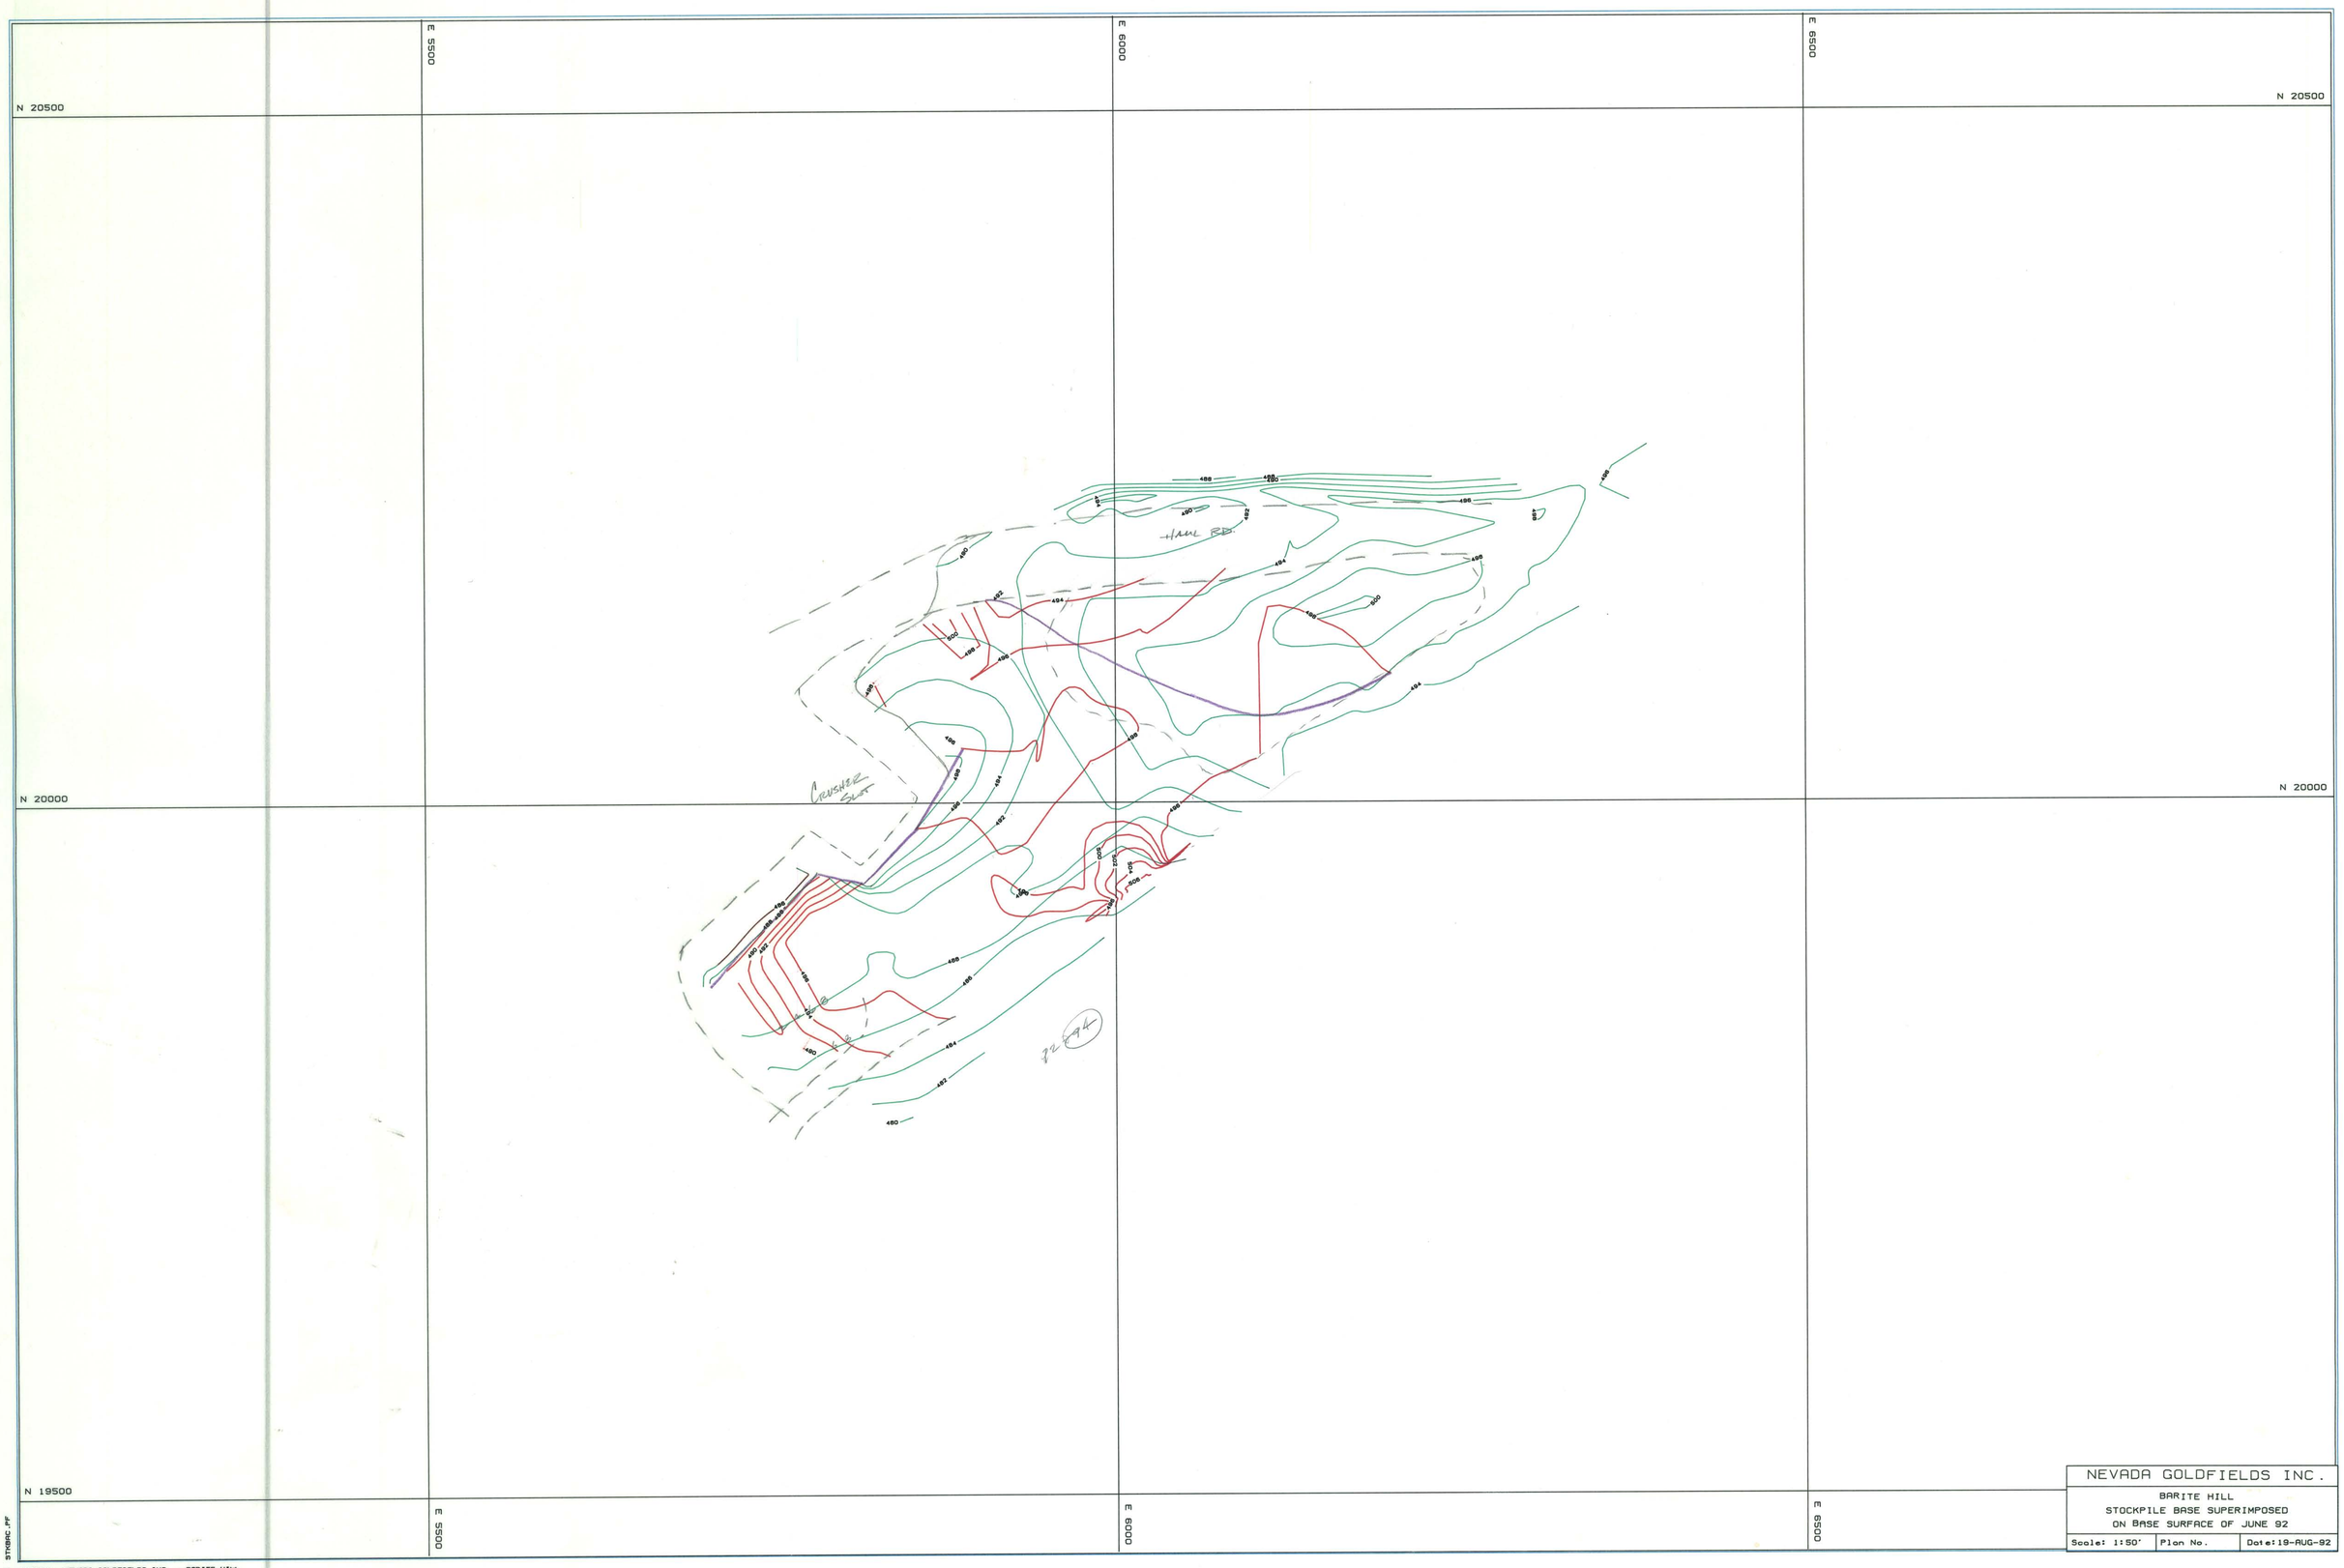

NEVADA GOLDFIELDS INC.

BARITE HILL
STOCKPILE BASE SUPERIMPOSED
ON BASE SURFACE OF JUNE 92

Scale: 1:50'	Plan No.	Date:19-AUG-92

SURPAC - NEVADA GOLDFIELDS INC. - BARITE HILL

STKBRC.PF