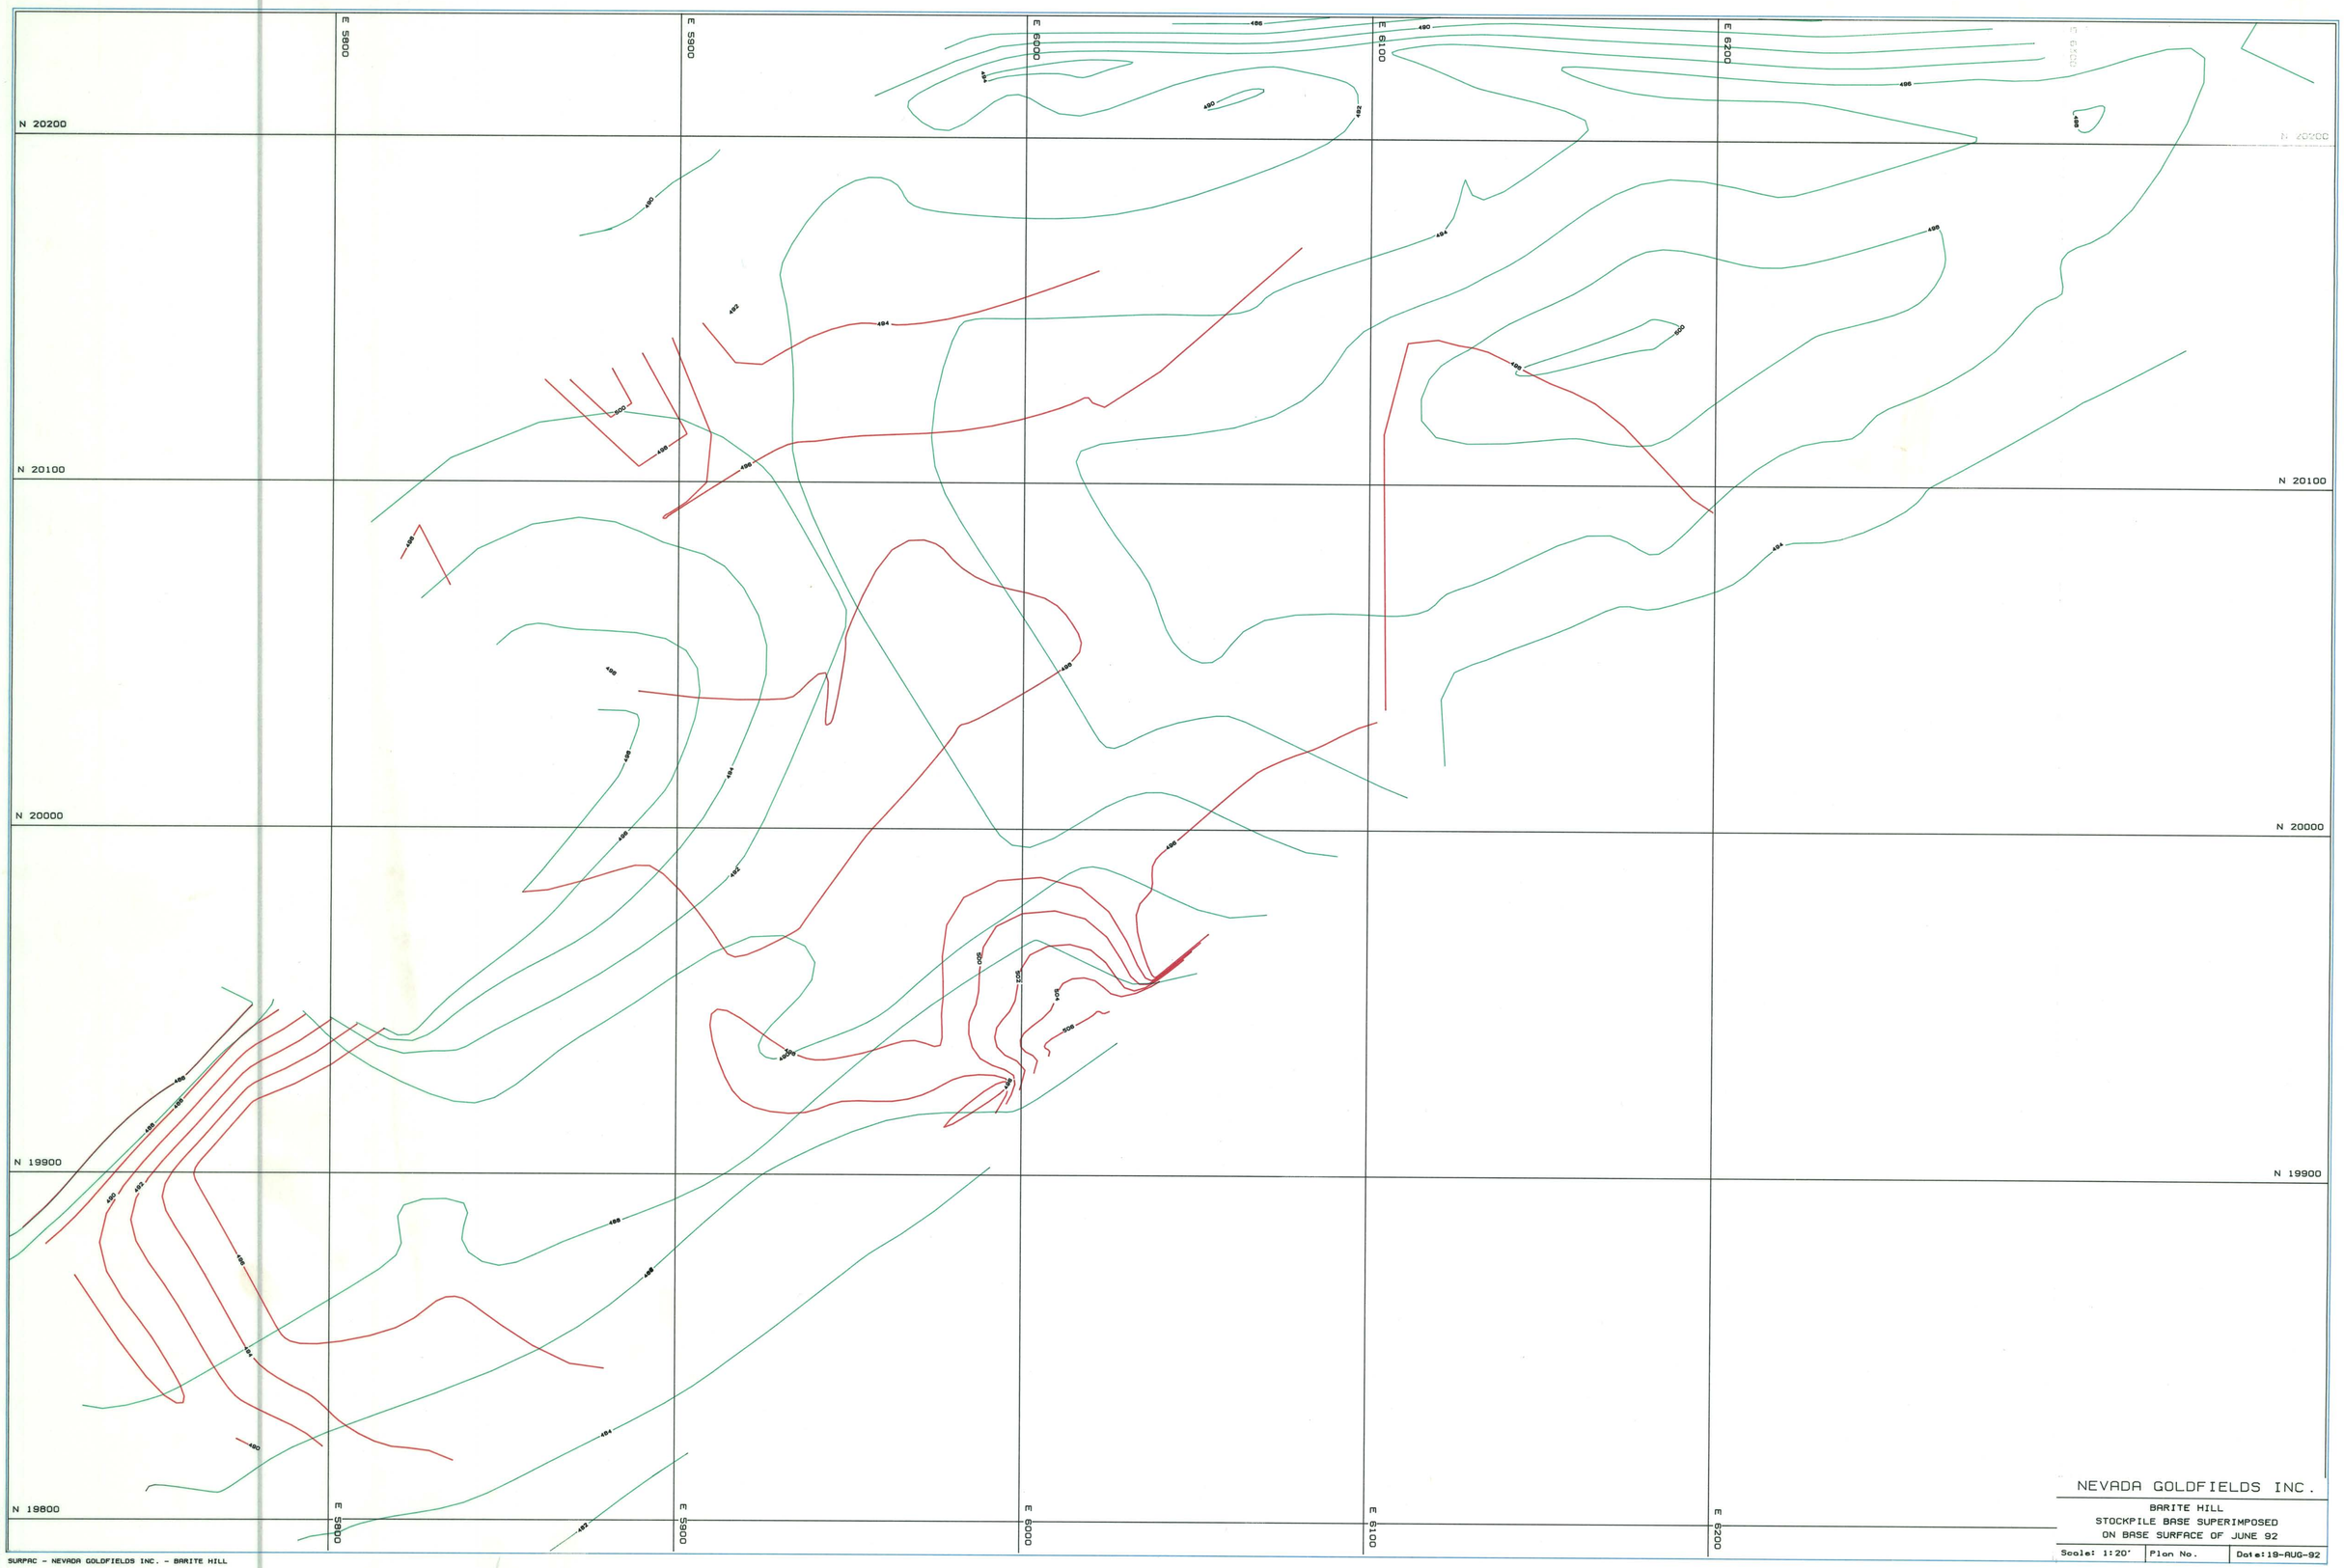
N 20200
N 20100
N 20000
N 19900
N 19800
E 5800
E 5900
E 6000
E 6100
E 6200
NEVADA GOLDFIELDS INC.
BARITE HILL
STOCKPILE BASE SUPERIMPOSED
ON BASE SURFACE OF JUNE 92
Scale: 1:20'
Plan No.
Date:19-AUG-92
SURPAC - NEVADA GOLDFIELDS INC. - BARITE HILL