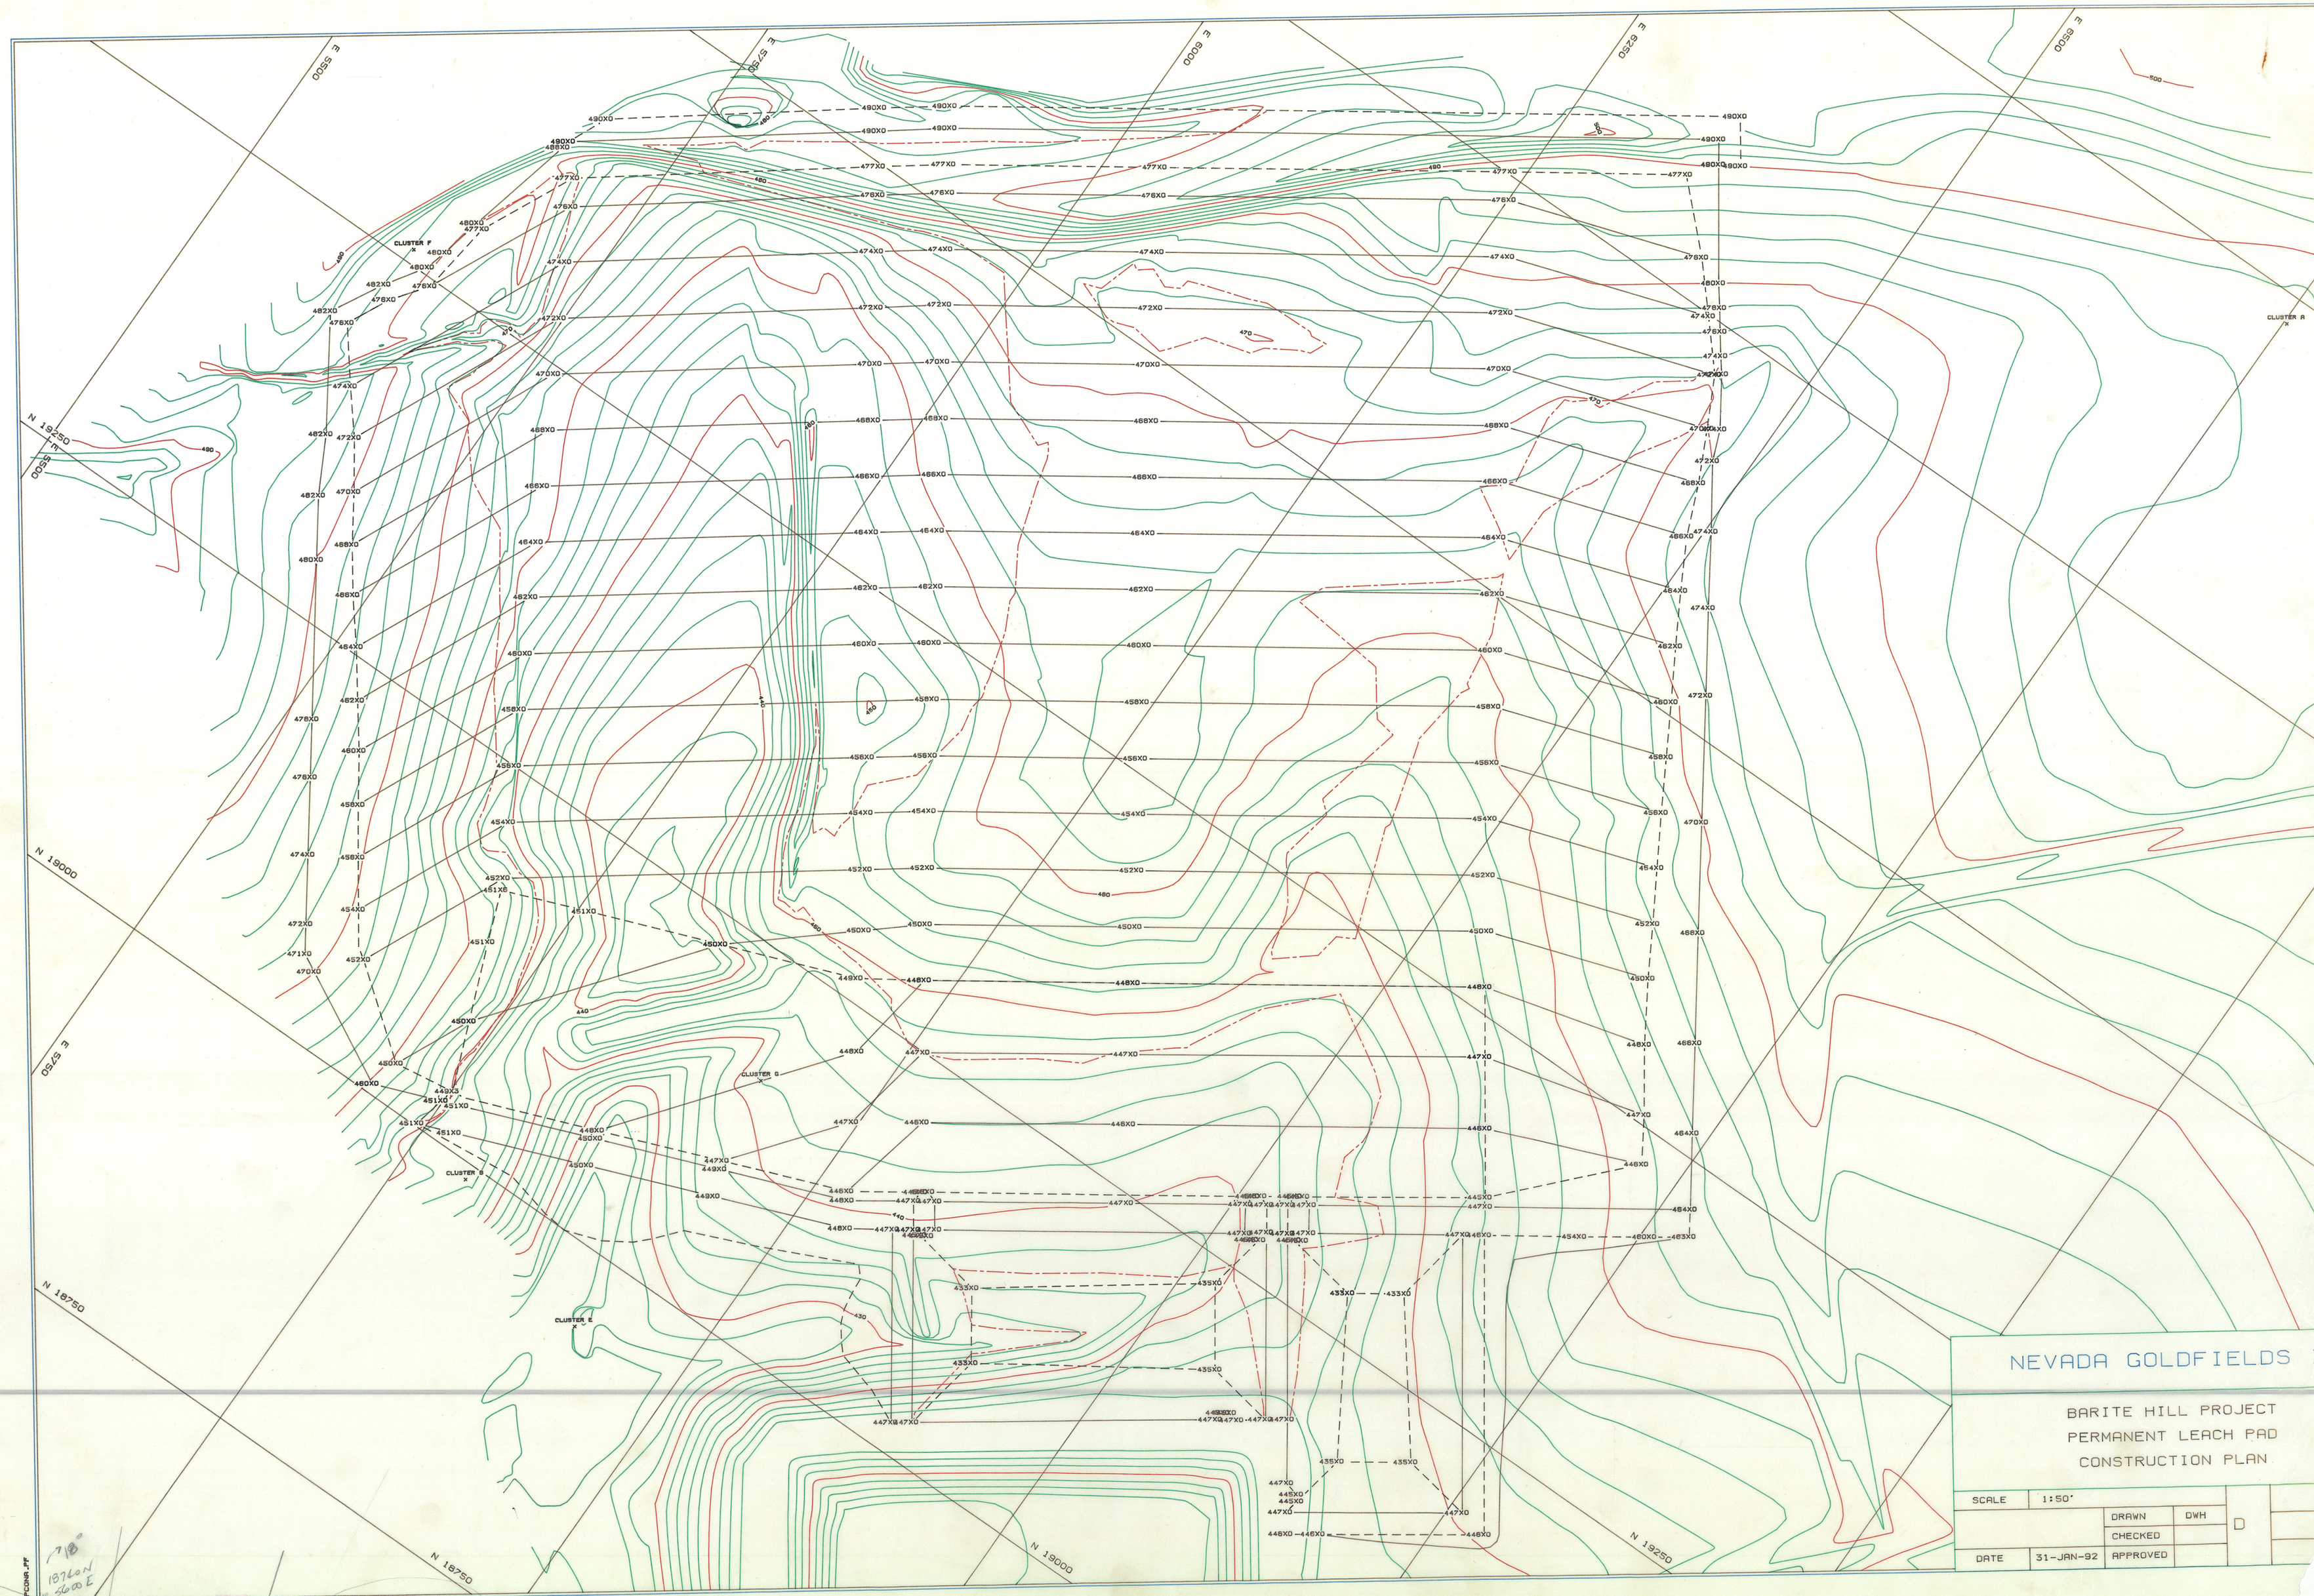
NEVADA GOLDFIELDS
BARITE HILL PROJECT
PERMANENT LEACH PAD
CONSTRUCTION PLAN
SCALE 1:50'
DRAWN DWH
CHECKED
DATE 31-JAN-92
APPROVED
D
CLUSTER F
CLUSTER G
CLUSTER H
CLUSTER E
CLUSTER A
N 19250
N 19000
N 18750
E 5500
E 5750
E 6000
E 6250
E 6500
SURPRC - NEVADA GOLDFIELDS INC. - BARITE HILL