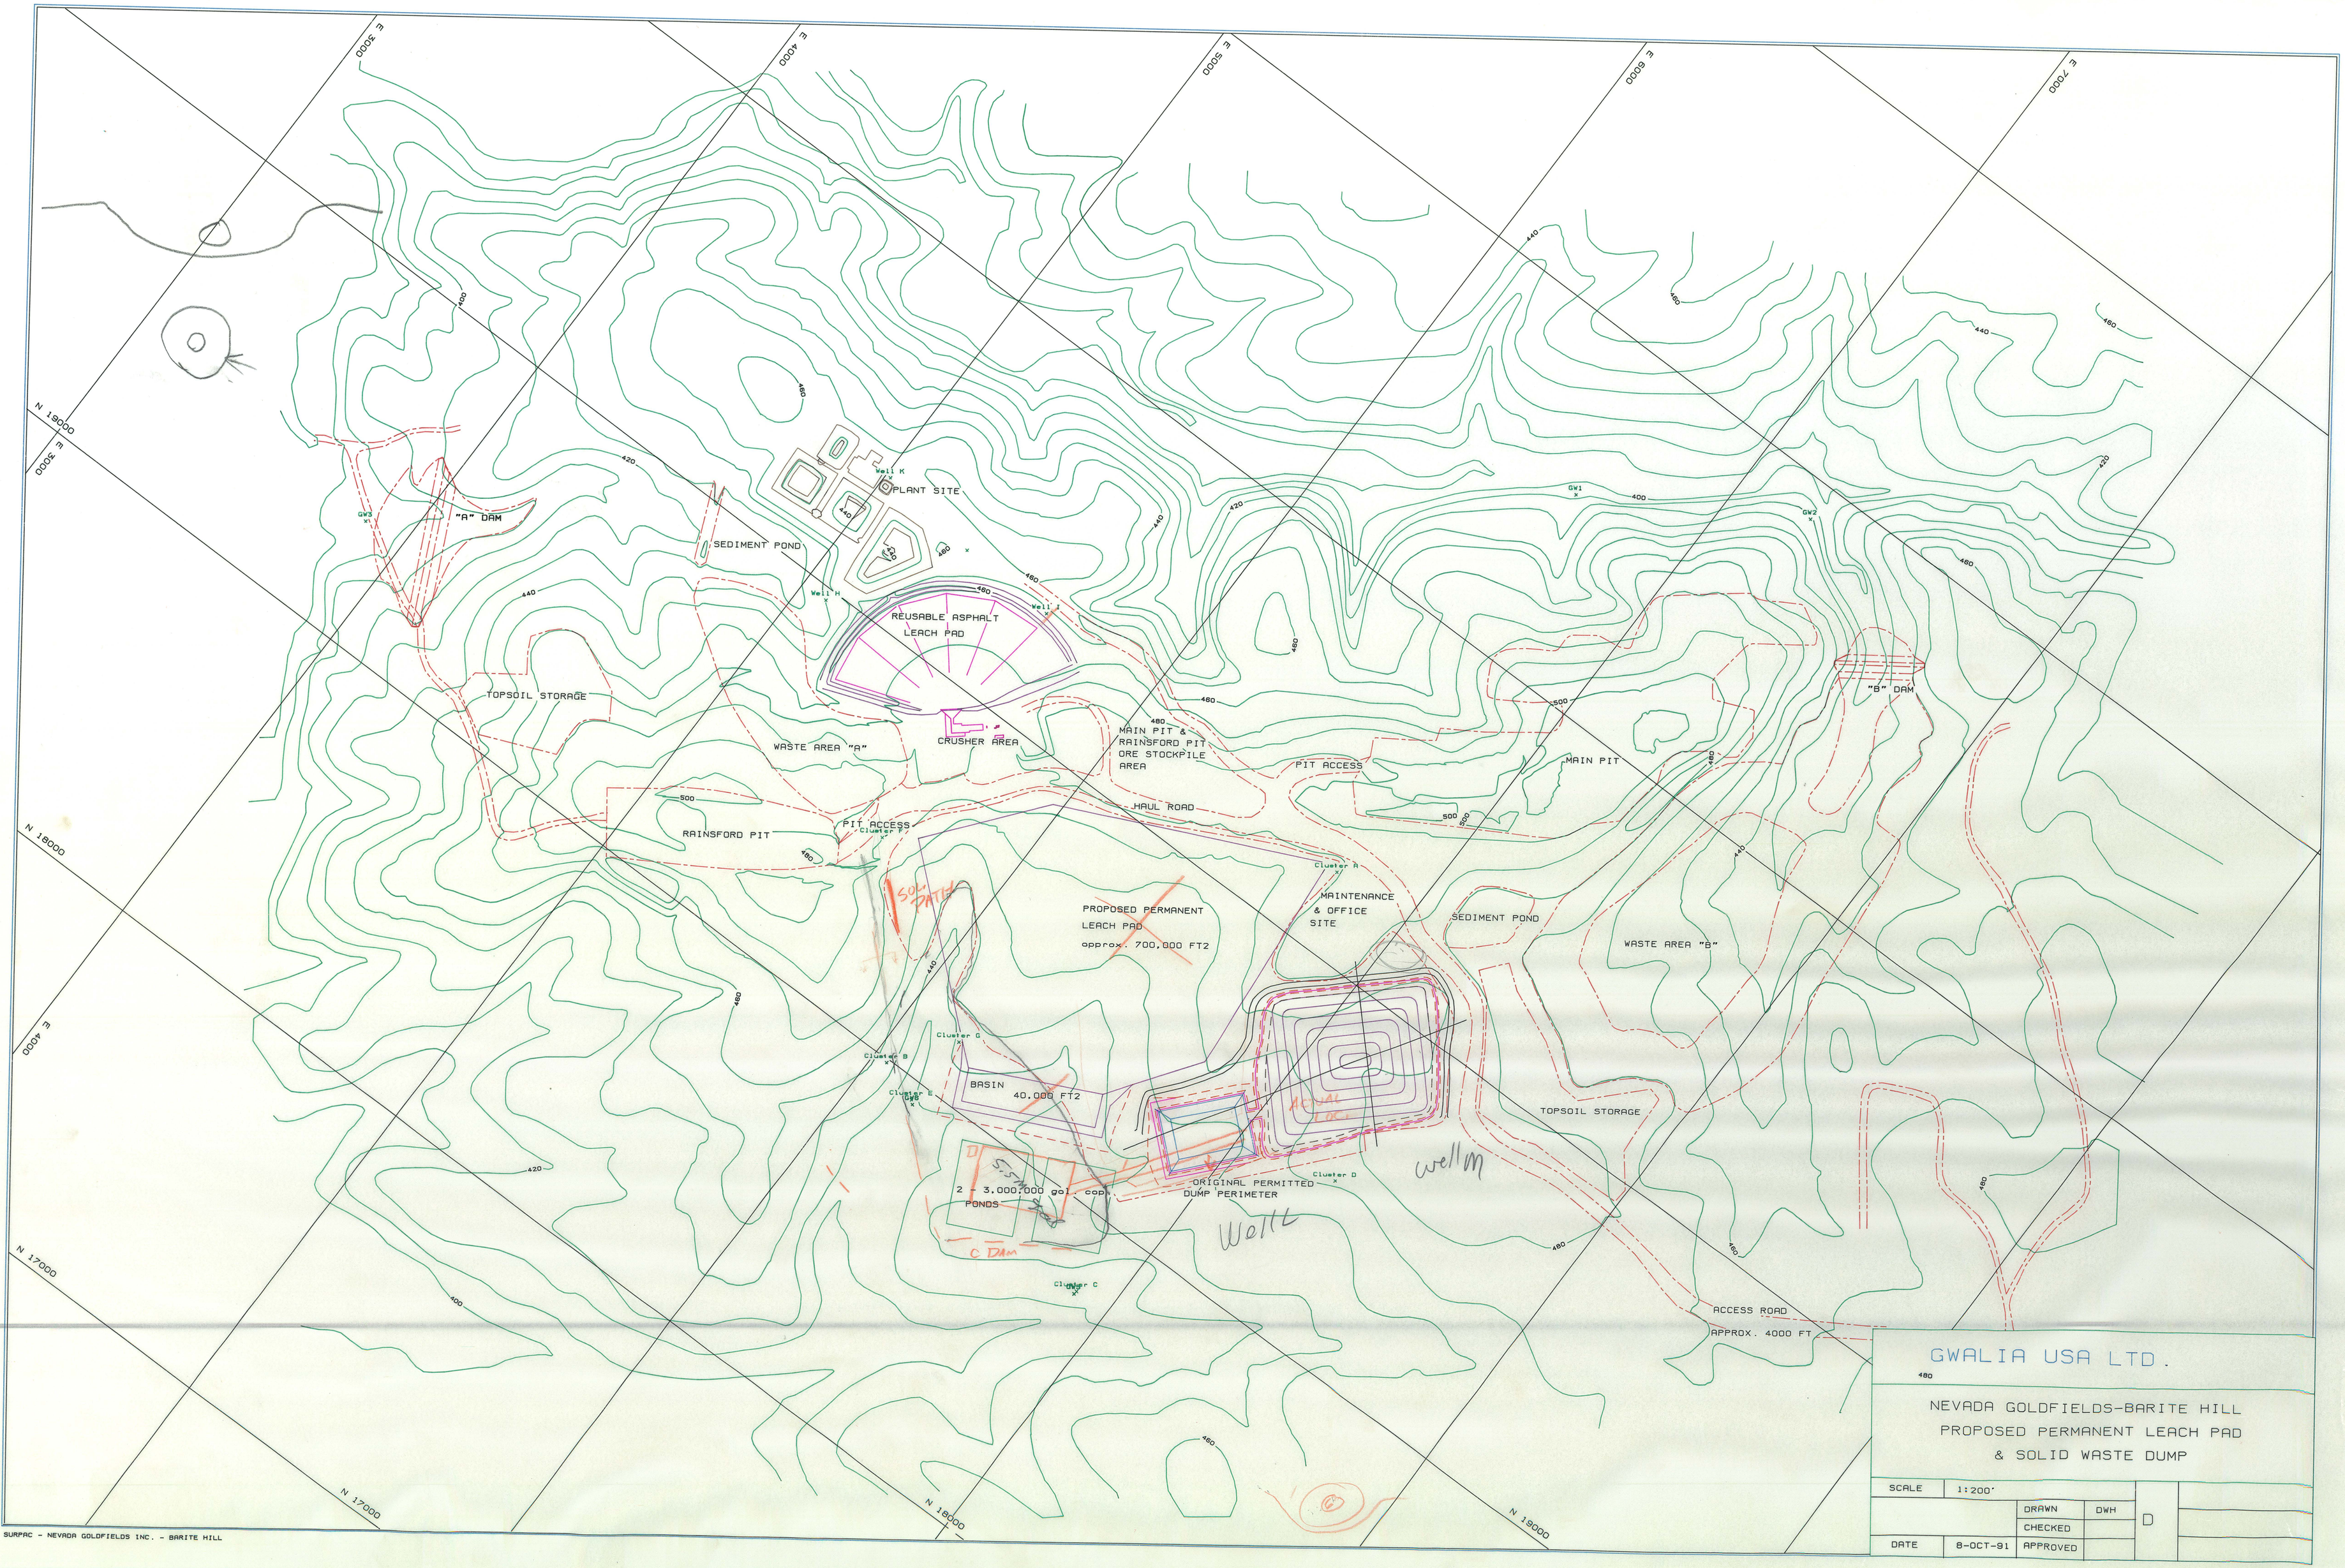

GWALIA USA LTD.

NEVADA GOLDFIELDS-BARITE HILL
PROPOSED PERMANENT LEACH PAD
& SOLID WASTE DUMP

SCALE	1:200'			D
		DRAWN	DWH	
		CHECKED		
DATE	8-OCT-91	APPROVED		