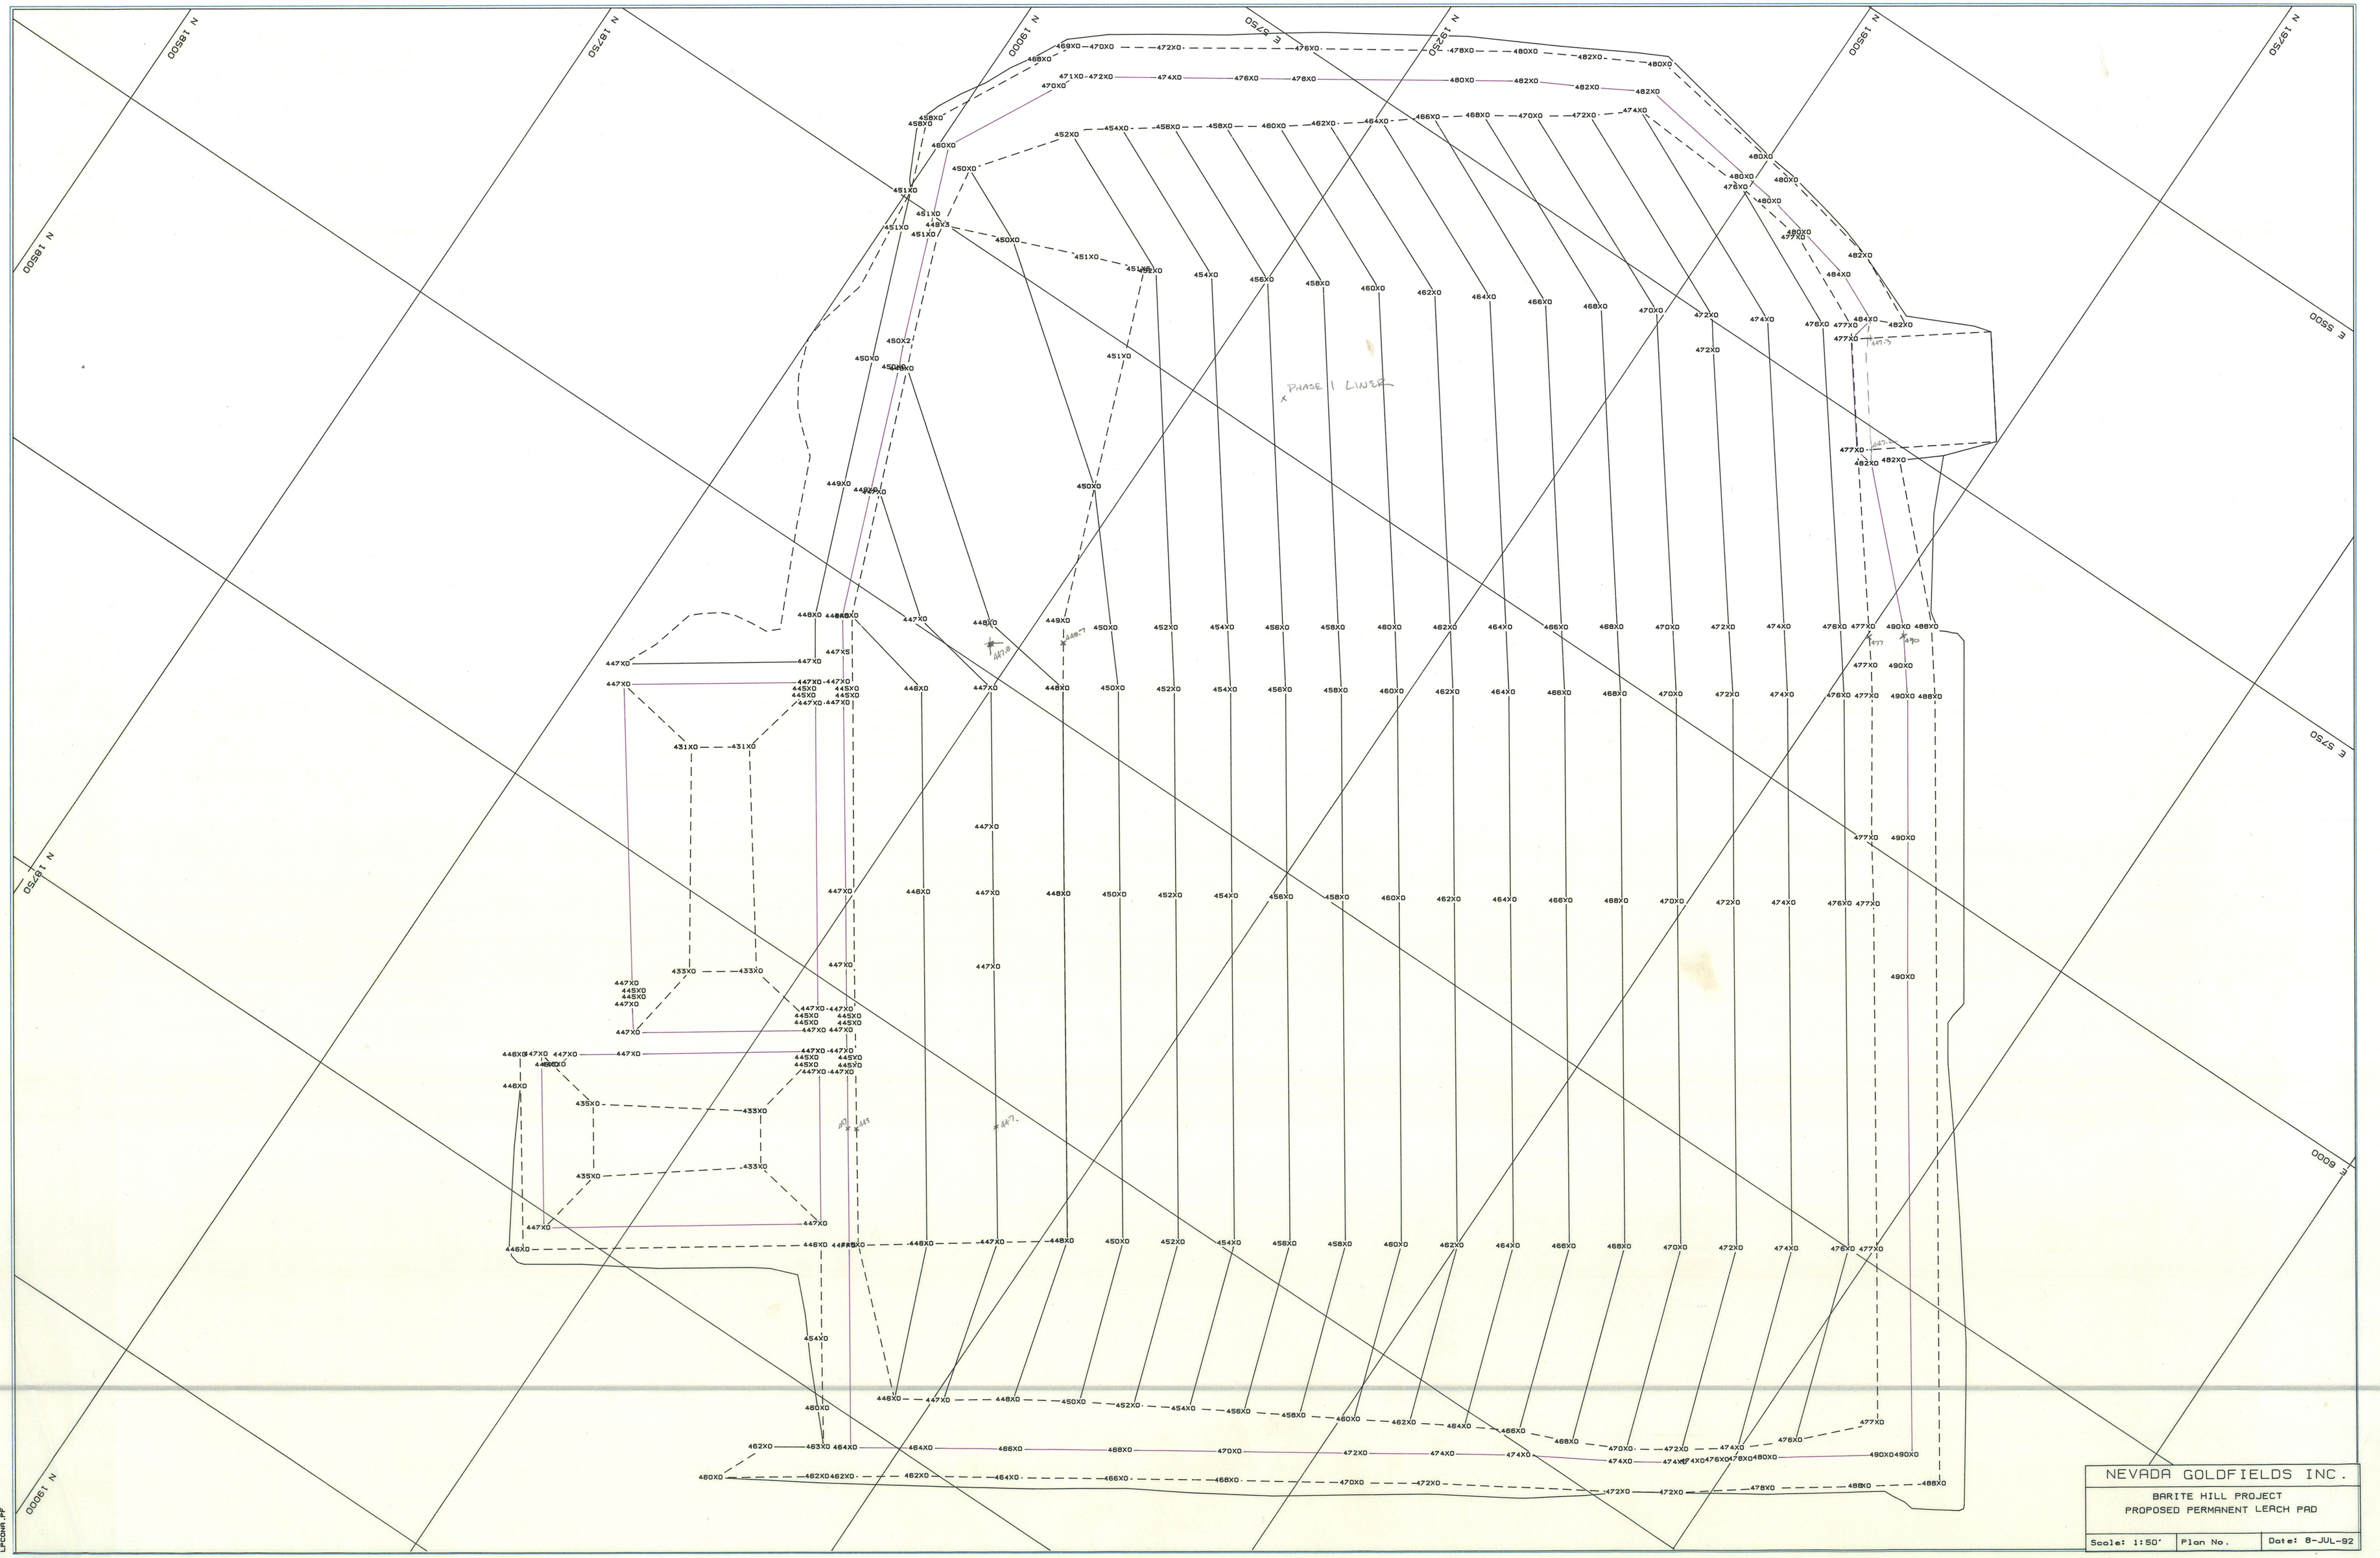
N 18500
N 18750
N 19000
N 19250
N 19500
N 19750
N 18750
N 19000
E 5000
E 5250
E 5500
PHASE II LINER
NEVADA GOLDFIELDS INC.
BARITE HILL PROJECT
PROPOSED PERMANENT LEACH PAD
Scale: 1:50'
Plan No.
Date: 8-JUL-92
LPCONR.PF
SURPAC - NEVADA GOLDFIELDS INC. - BARITE HILL