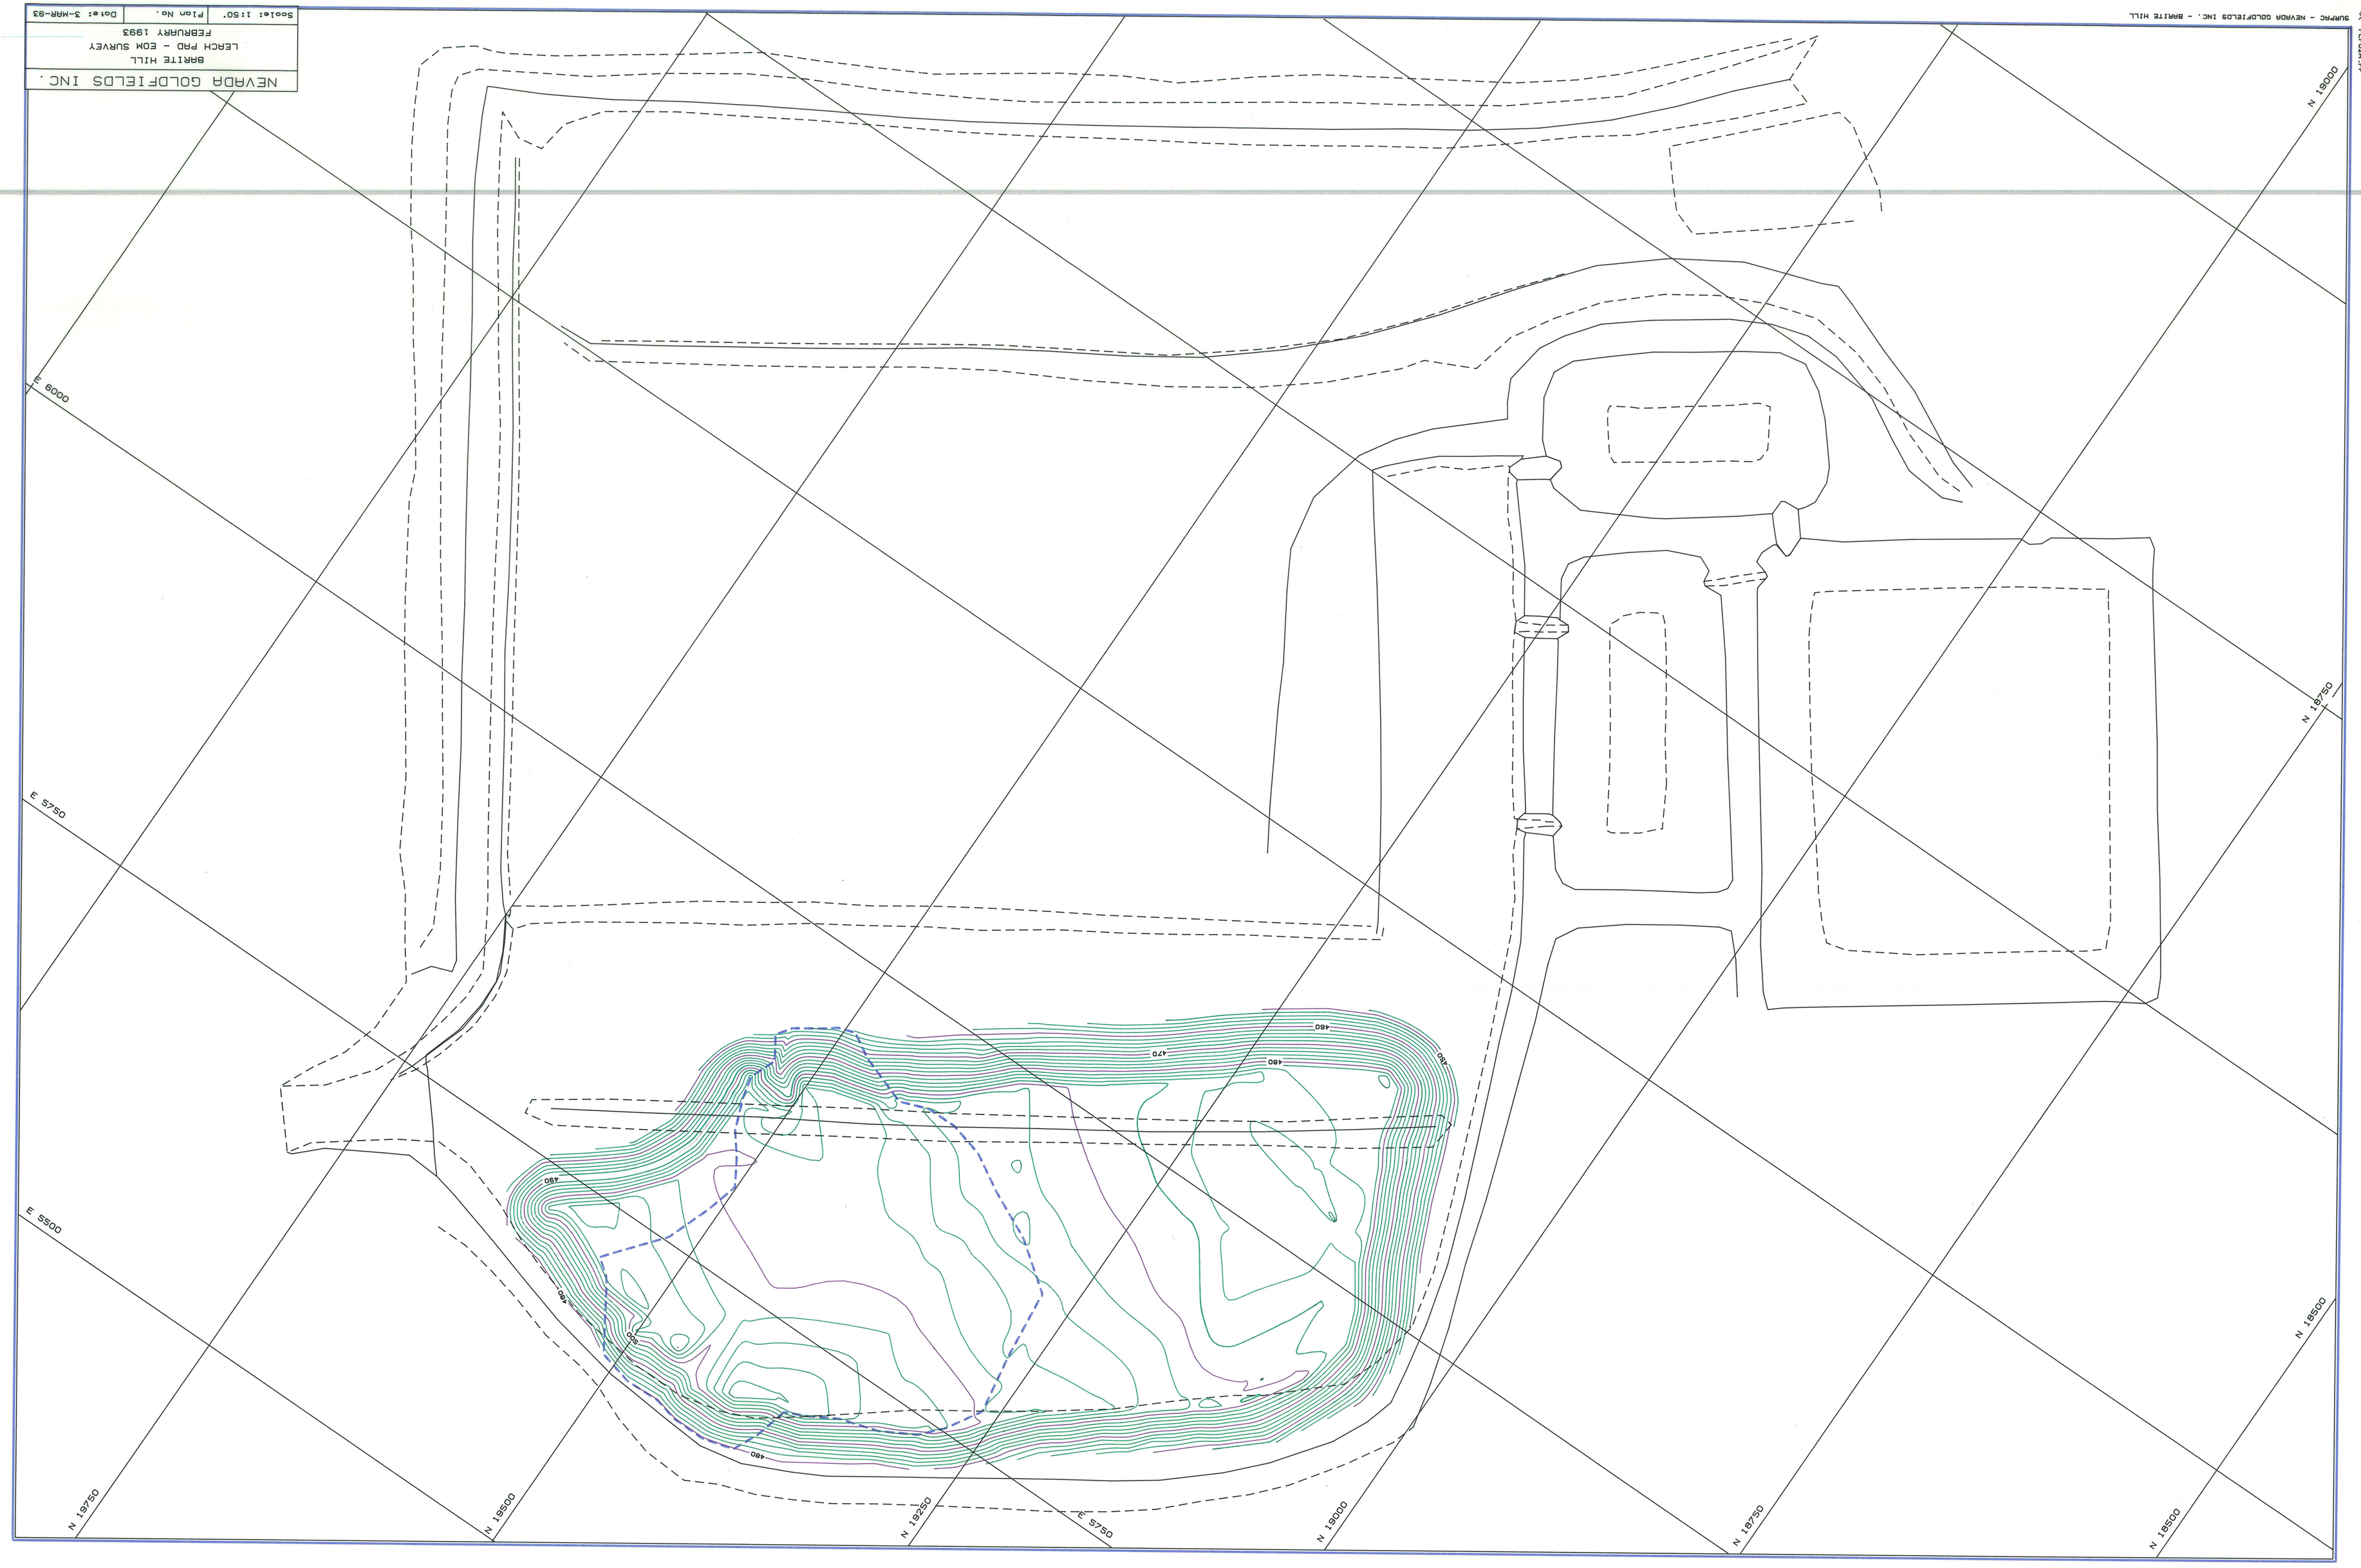

NEVADA GOLDFIELDS INC.
BARITE HILL
LEACH PAD - EOM SURVEY
FEBRUARY 1993

Scale: 1:50' | Plan No. | Date: 3-MAR-93

SURPAC - NEVADA GOLDFIELDS INC. - BARITE HILL

PLT02R.PF