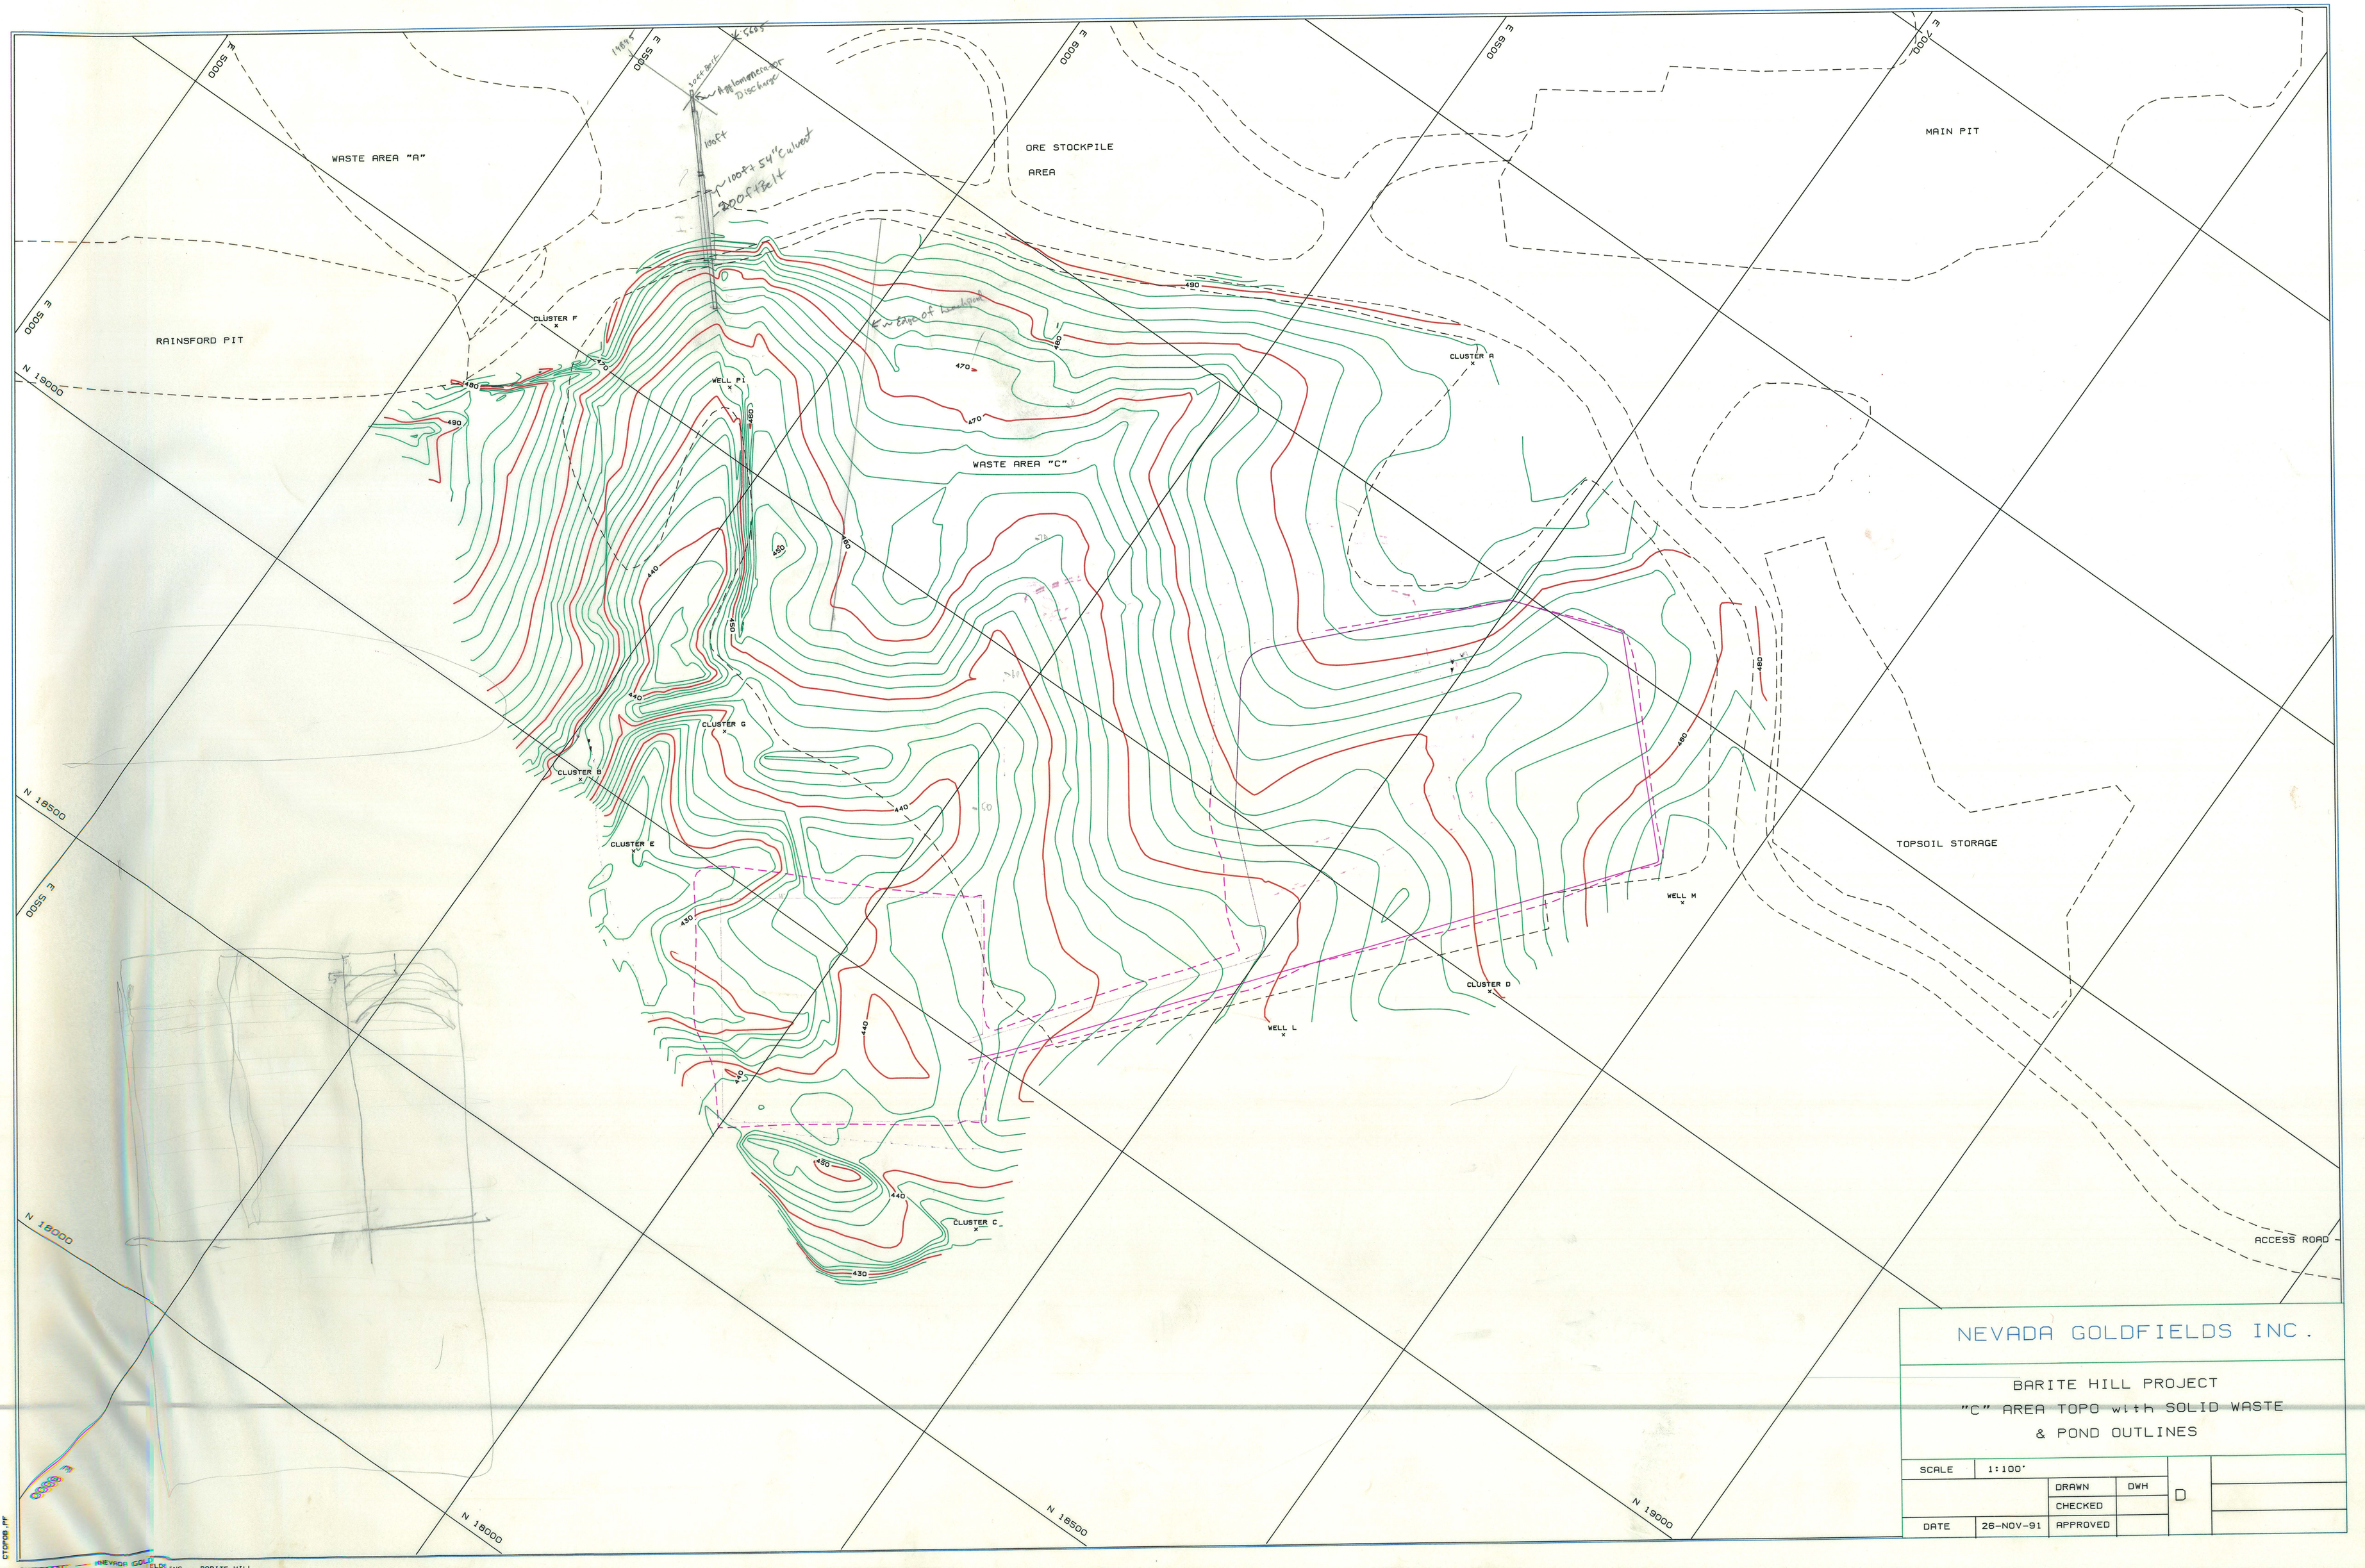


NEVADA GOLDFIELDS INC.

BARITE HILL PROJECT

"C" AREA TOPO with SOLID WASTE

& POND OUTLINES

| | | | | | |
|---|---|---|---|---|---|
| SCALE | 1:100' | | | D | |
| | | DRAWN | DWH | | |
| | | CHECKED | | | |
| DATE | 26-NOV-91 | APPROVED | | | |

SURTFREE — NEVADA GOLDFIELDS INC. - BARITE HILL