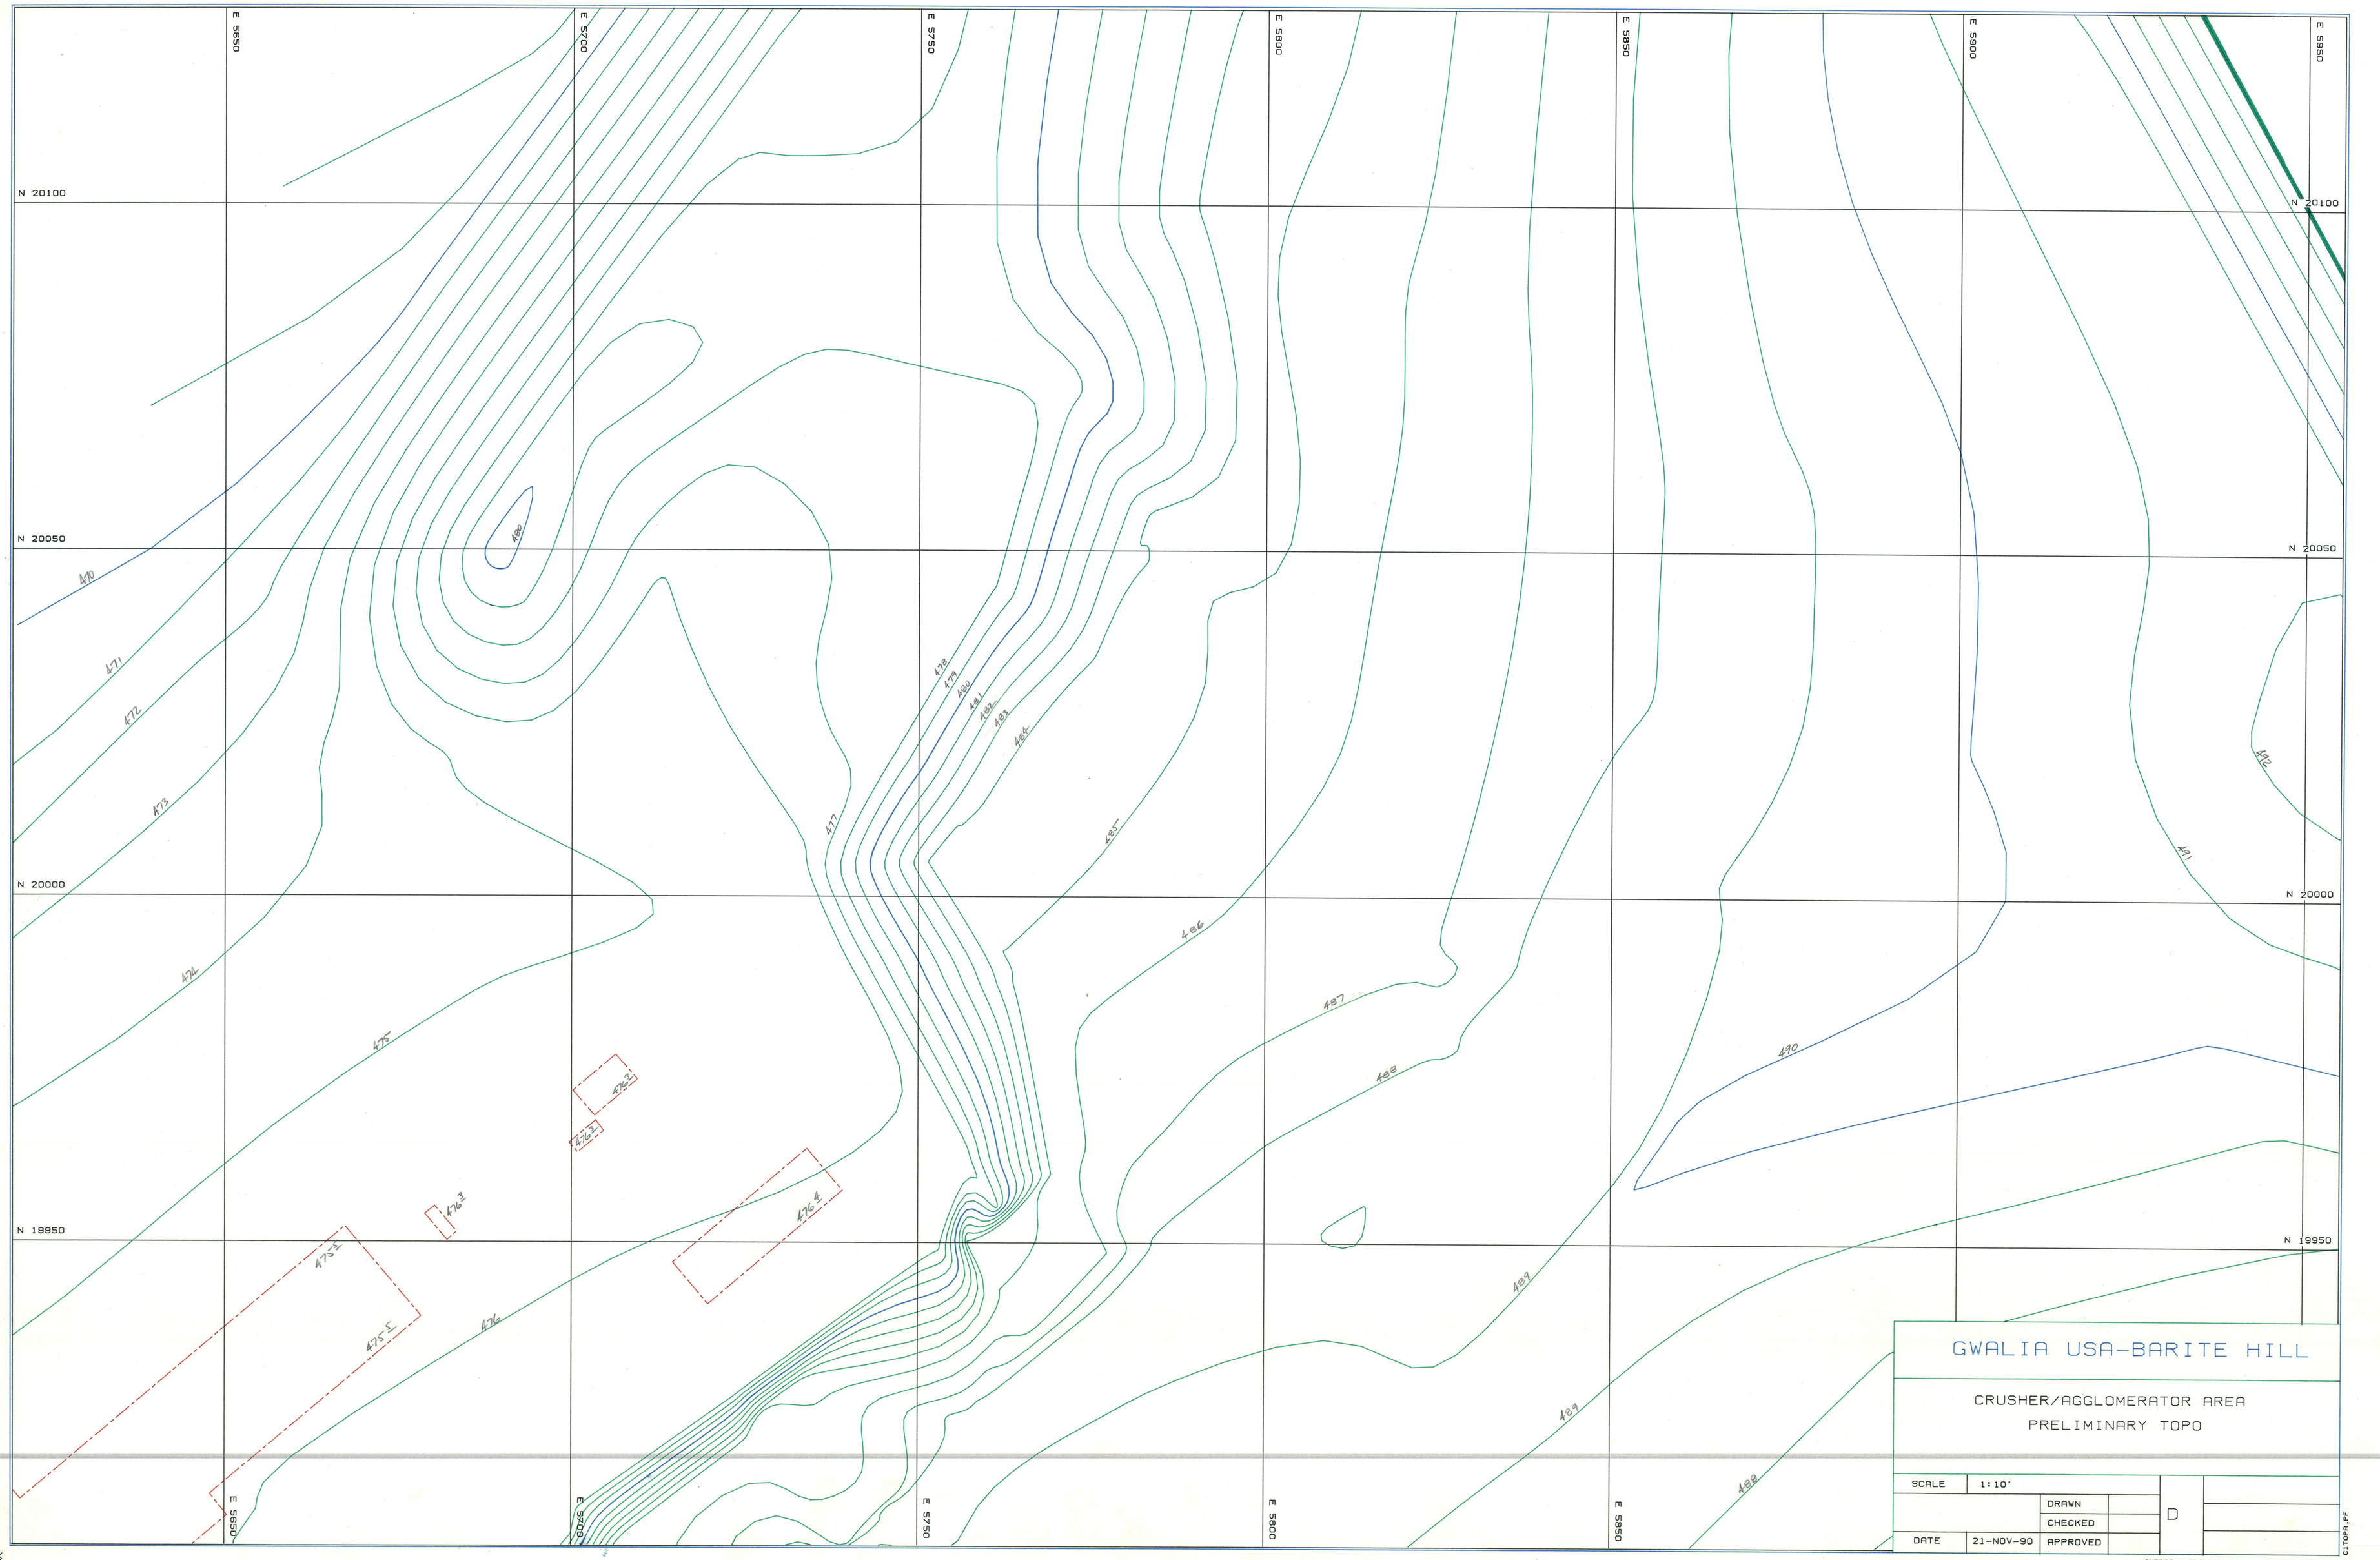

GWALIA USA-BARITE HILL

CRUSHER/AGGLOMERATOR AREA
PRELIMINARY TOPO

SCALE	1:10'		
		DRAWN	
		CHECKED	
DATE	21-NOV-90	APPROVED	

D

C1TOPA.AF

SURPAC - GWALIA (USA) LTD - BARITE HILL