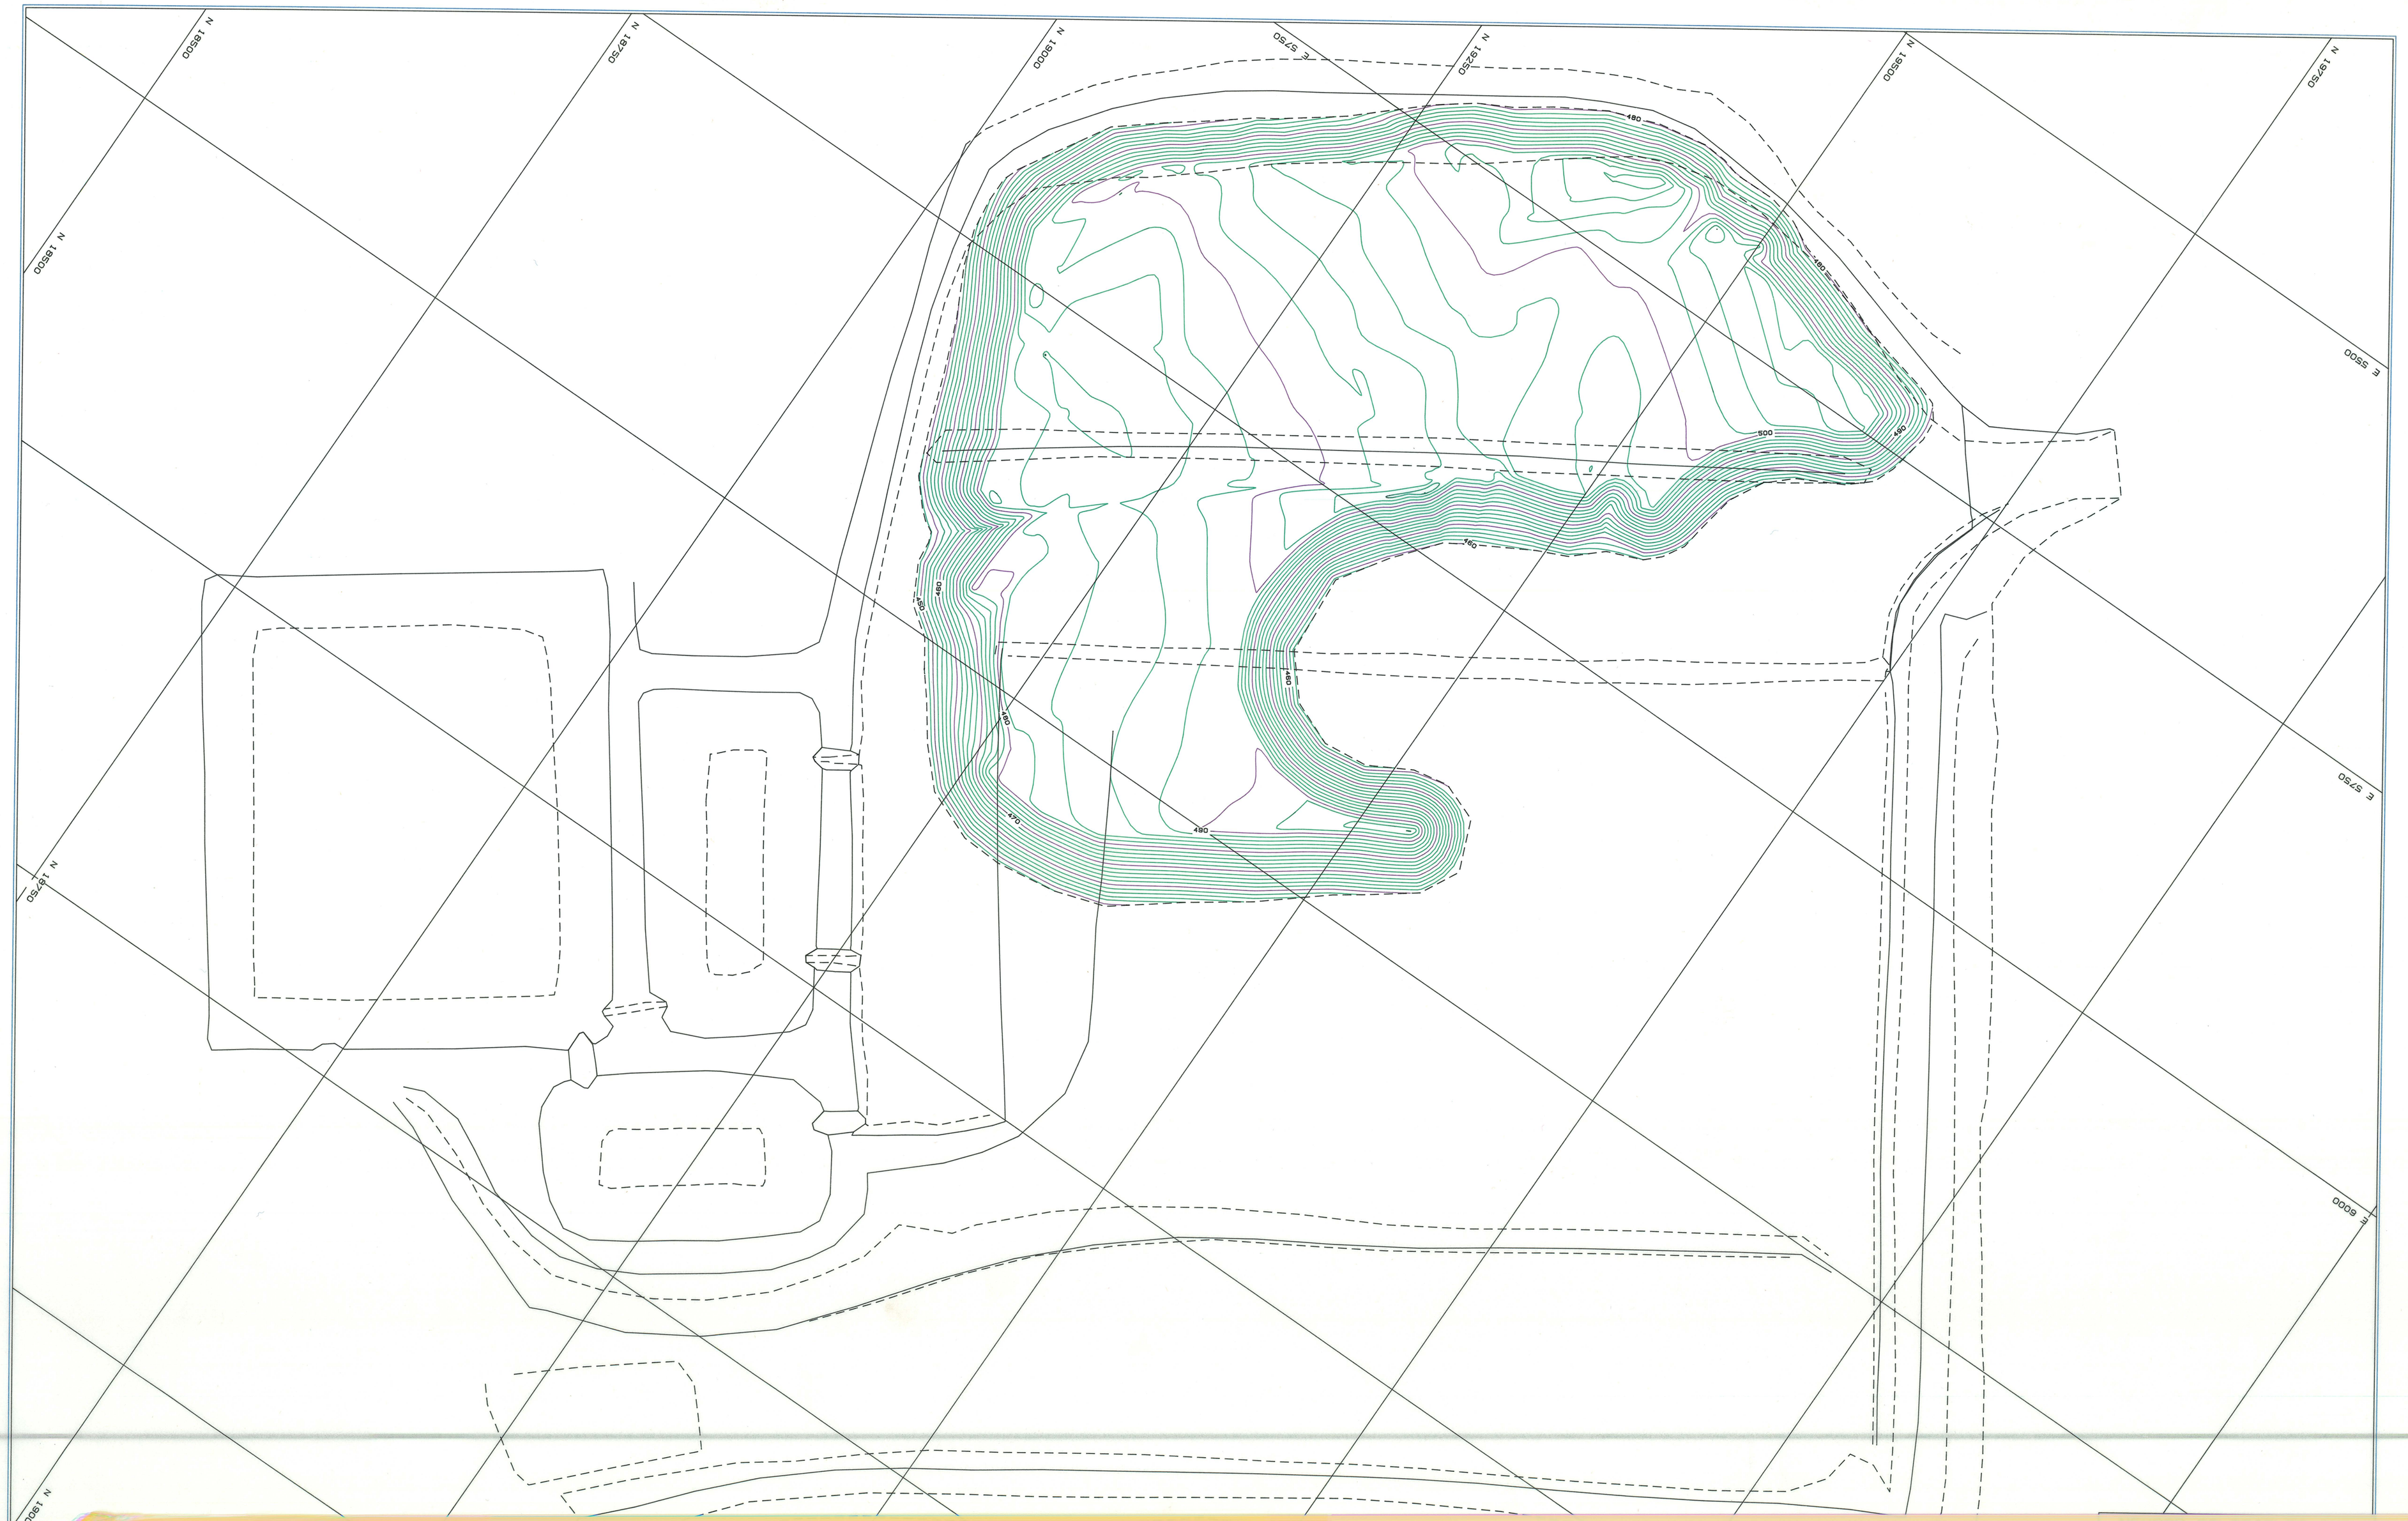


BARITE HILL PROJECT
PERMANENT LEACH PAD - APRIL 93
EOM SURVEY

Scale: 1:50' | Plan No. | Date: 2 MAY 93