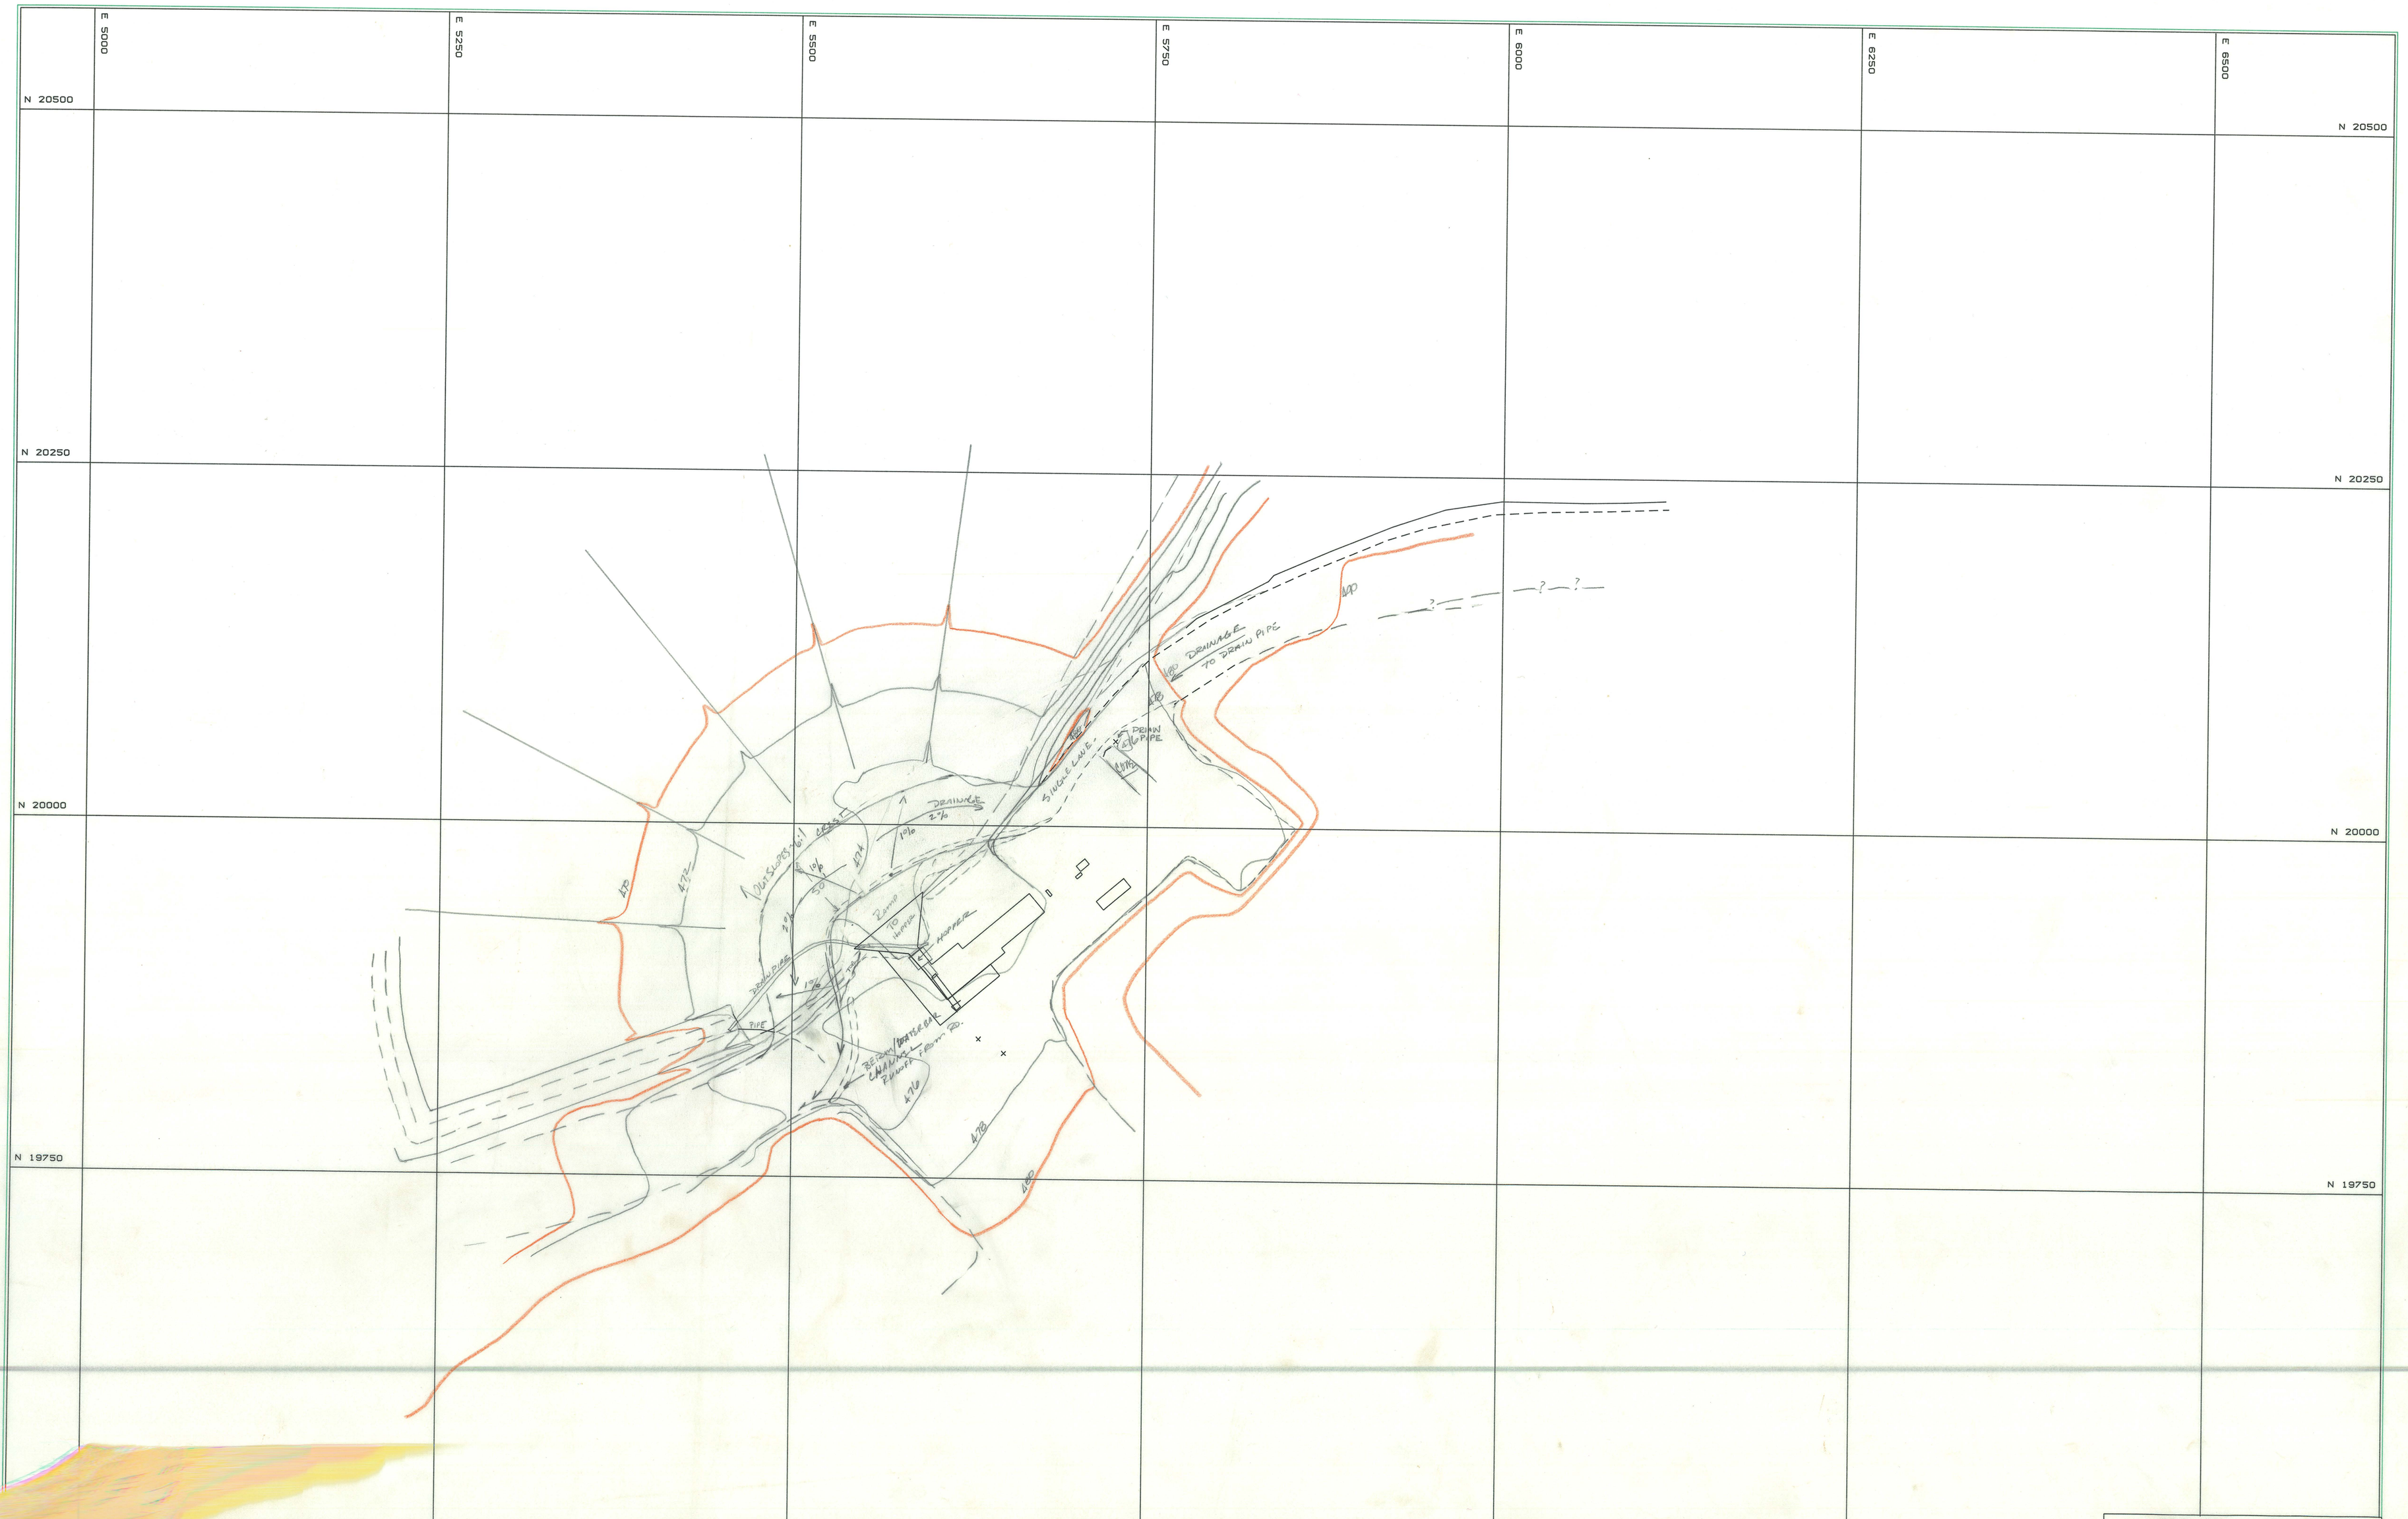

NEVADA GOLDFIELDS INC.

BARITE HILL
CRUSHER/LEACH PAD HAULAGE
ACCESS

Scale: 1:50'	Plan No.	Date: 28-SEP-92

NEVADA GOLDFIELDS INC. - BARITE HILL