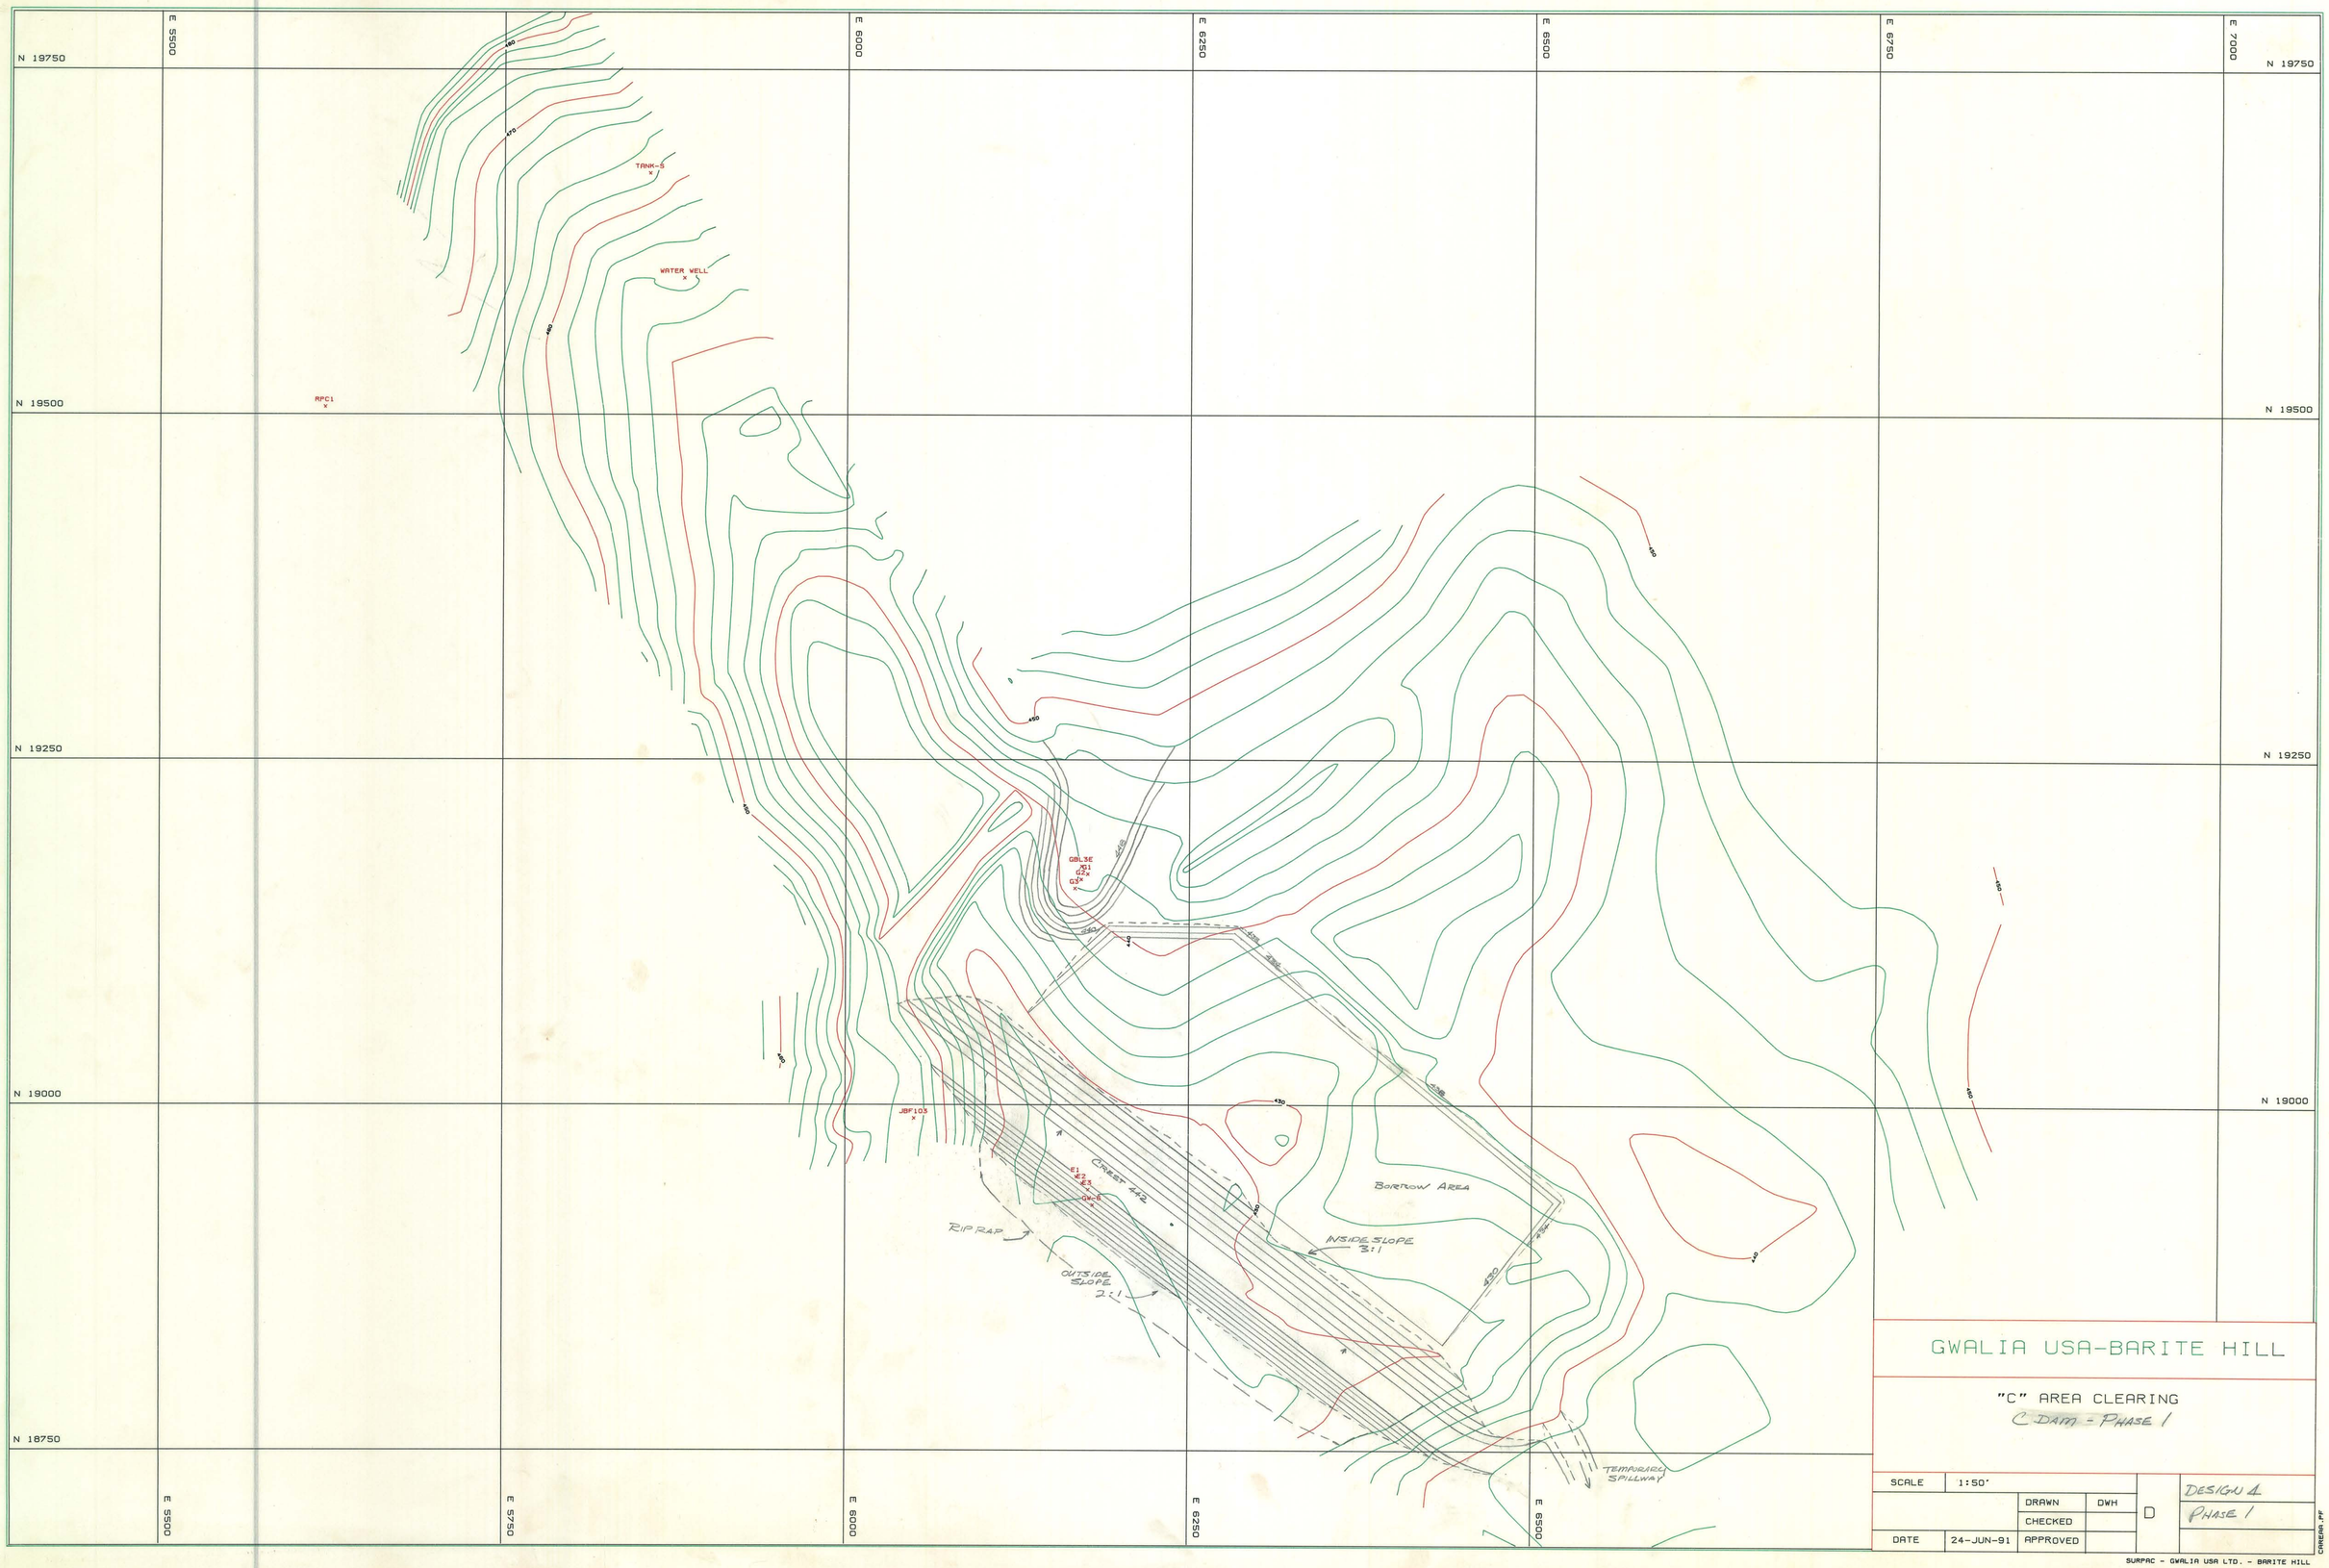

GWALIA USA-BARITE HILL

"C" AREA CLEARING

C DAM - PHASE 1

SCALE	1:50'			D	DESIGN 4
		DRAWN	DWH		PHASE 1
		CHECKED			
DATE	24-JUN-91	APPROVED			

SURPAC - GWALIA USA LTD. - BARITE HILL

CAREAA.PF