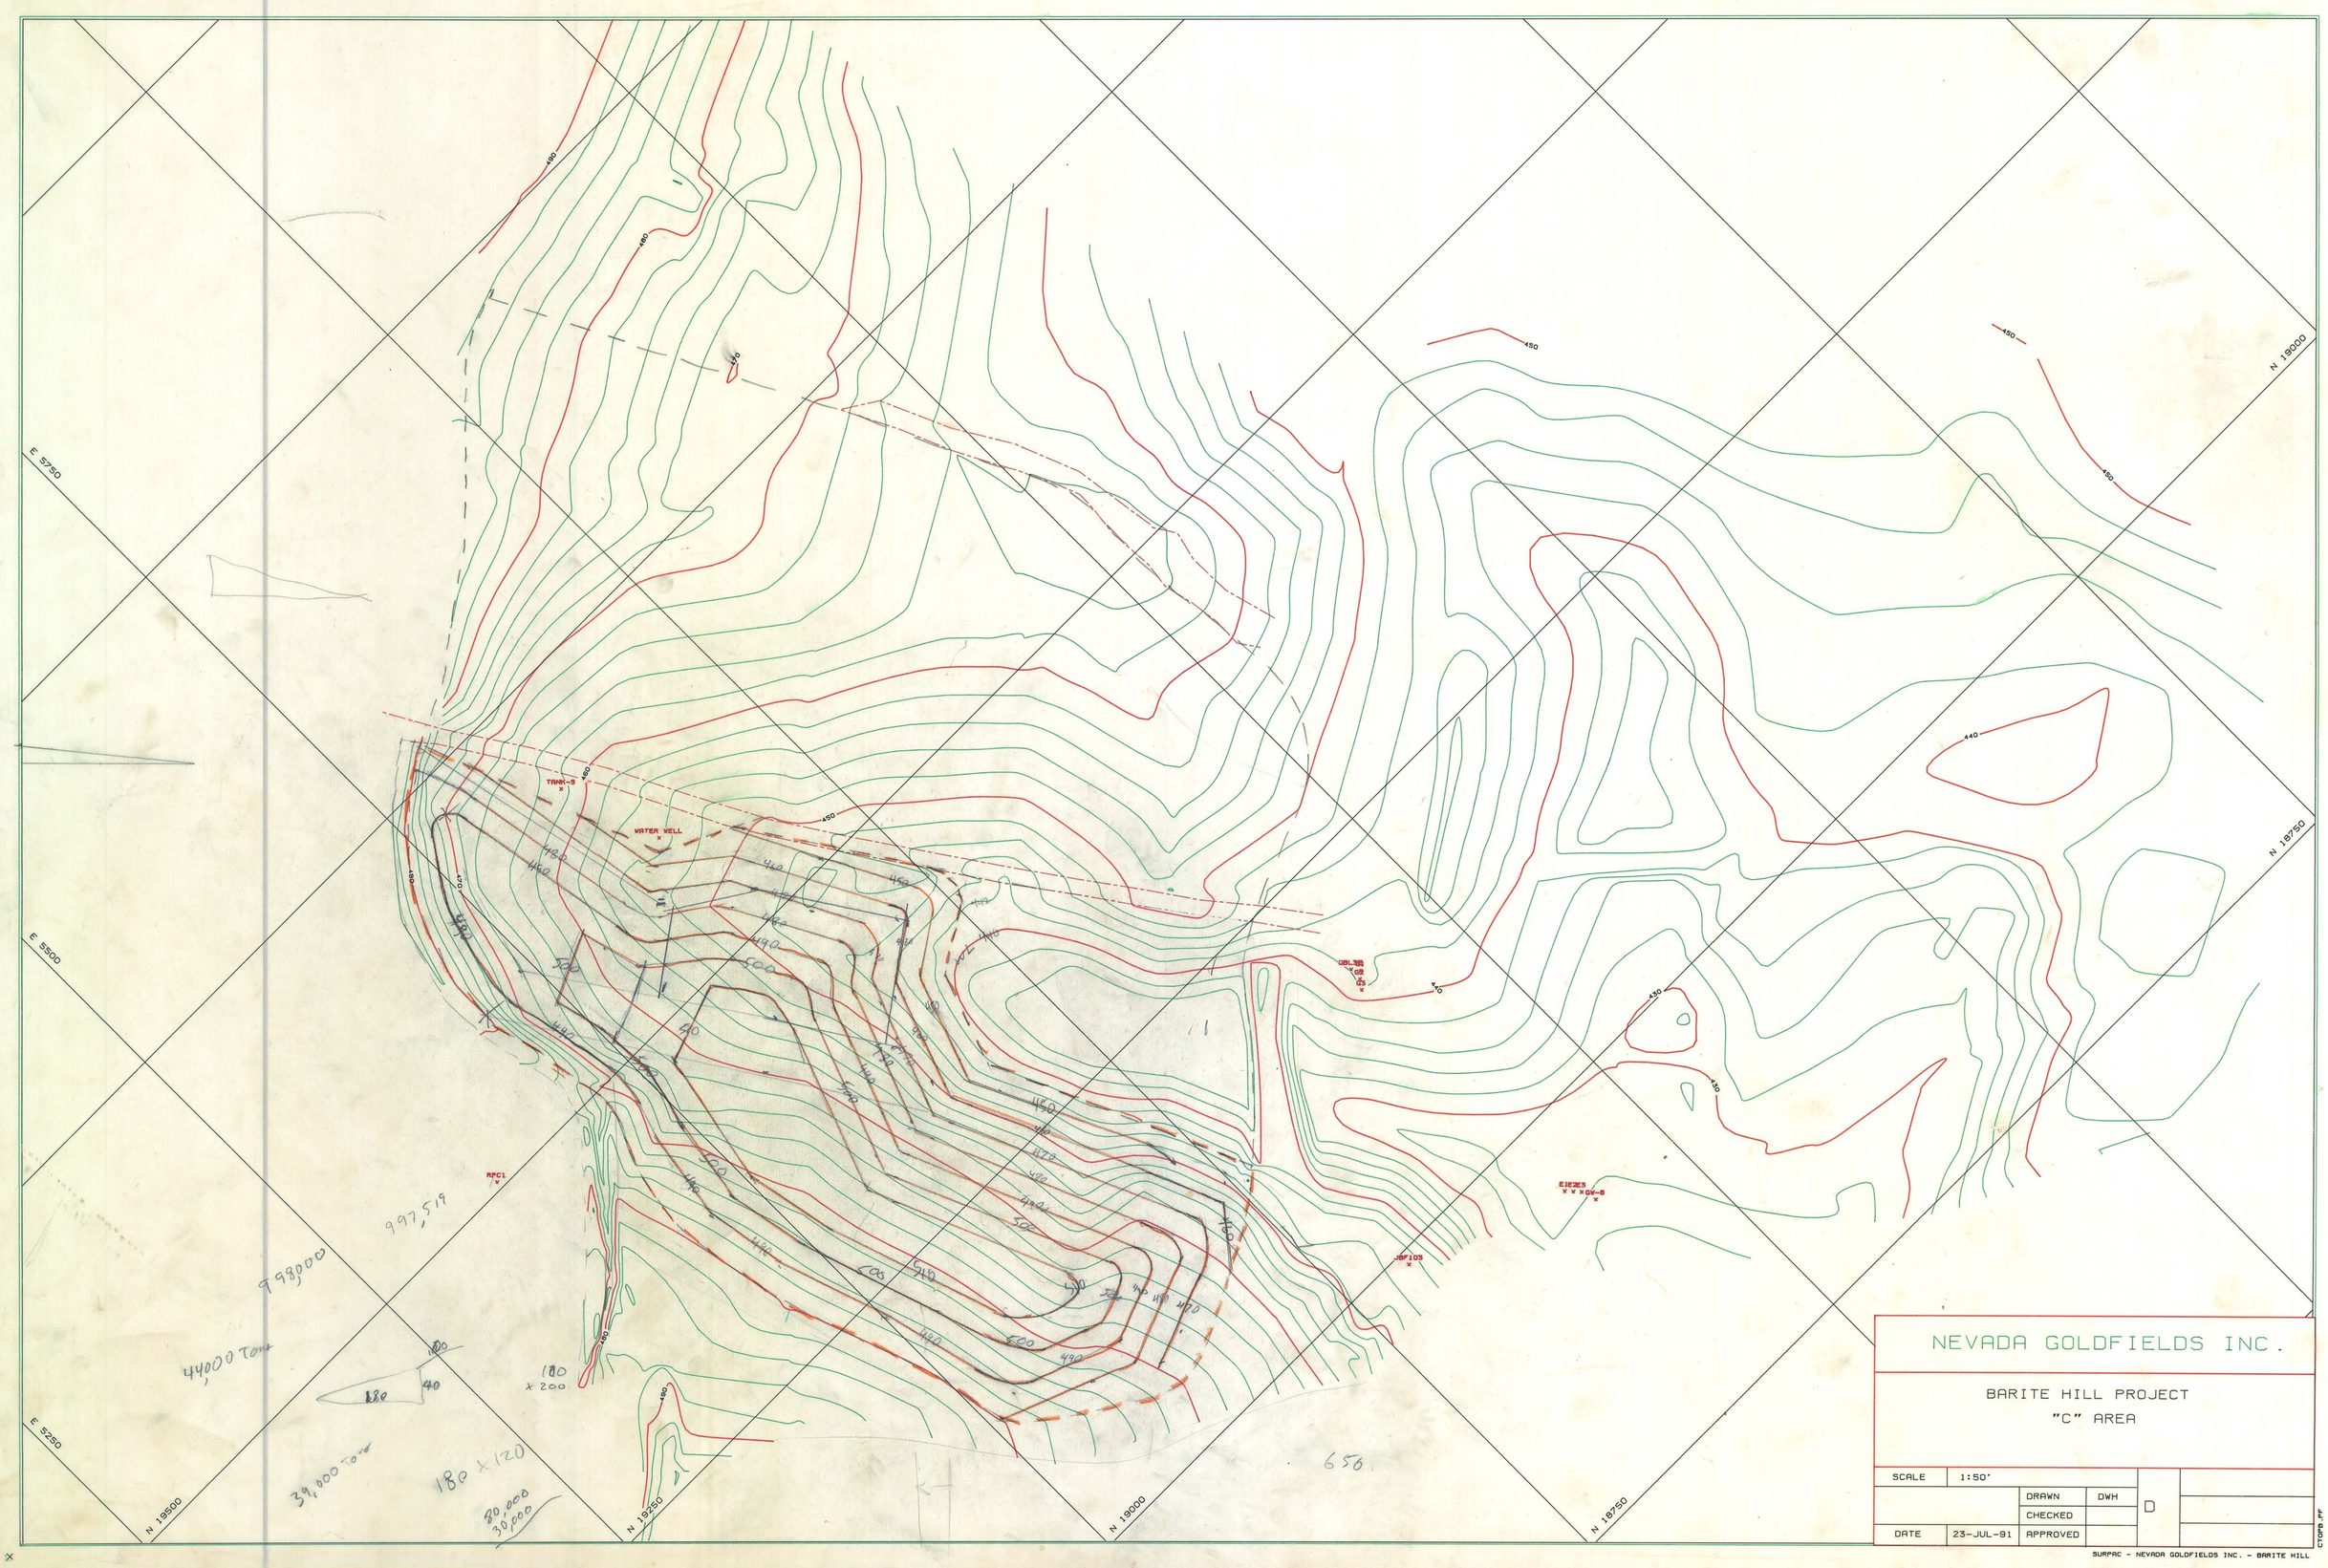

NEVADA GOLDFIELDS INC.

BARITE HILL PROJECT

"C" AREA

SCALE	1:50'				
		DRAWN	DWH	D	
		CHECKED			
DATE	23-JUL-91	APPROVED			

CTOPB.PF

SURPAC - NEVADA GOLDFIELDS INC. - BARITE HILL