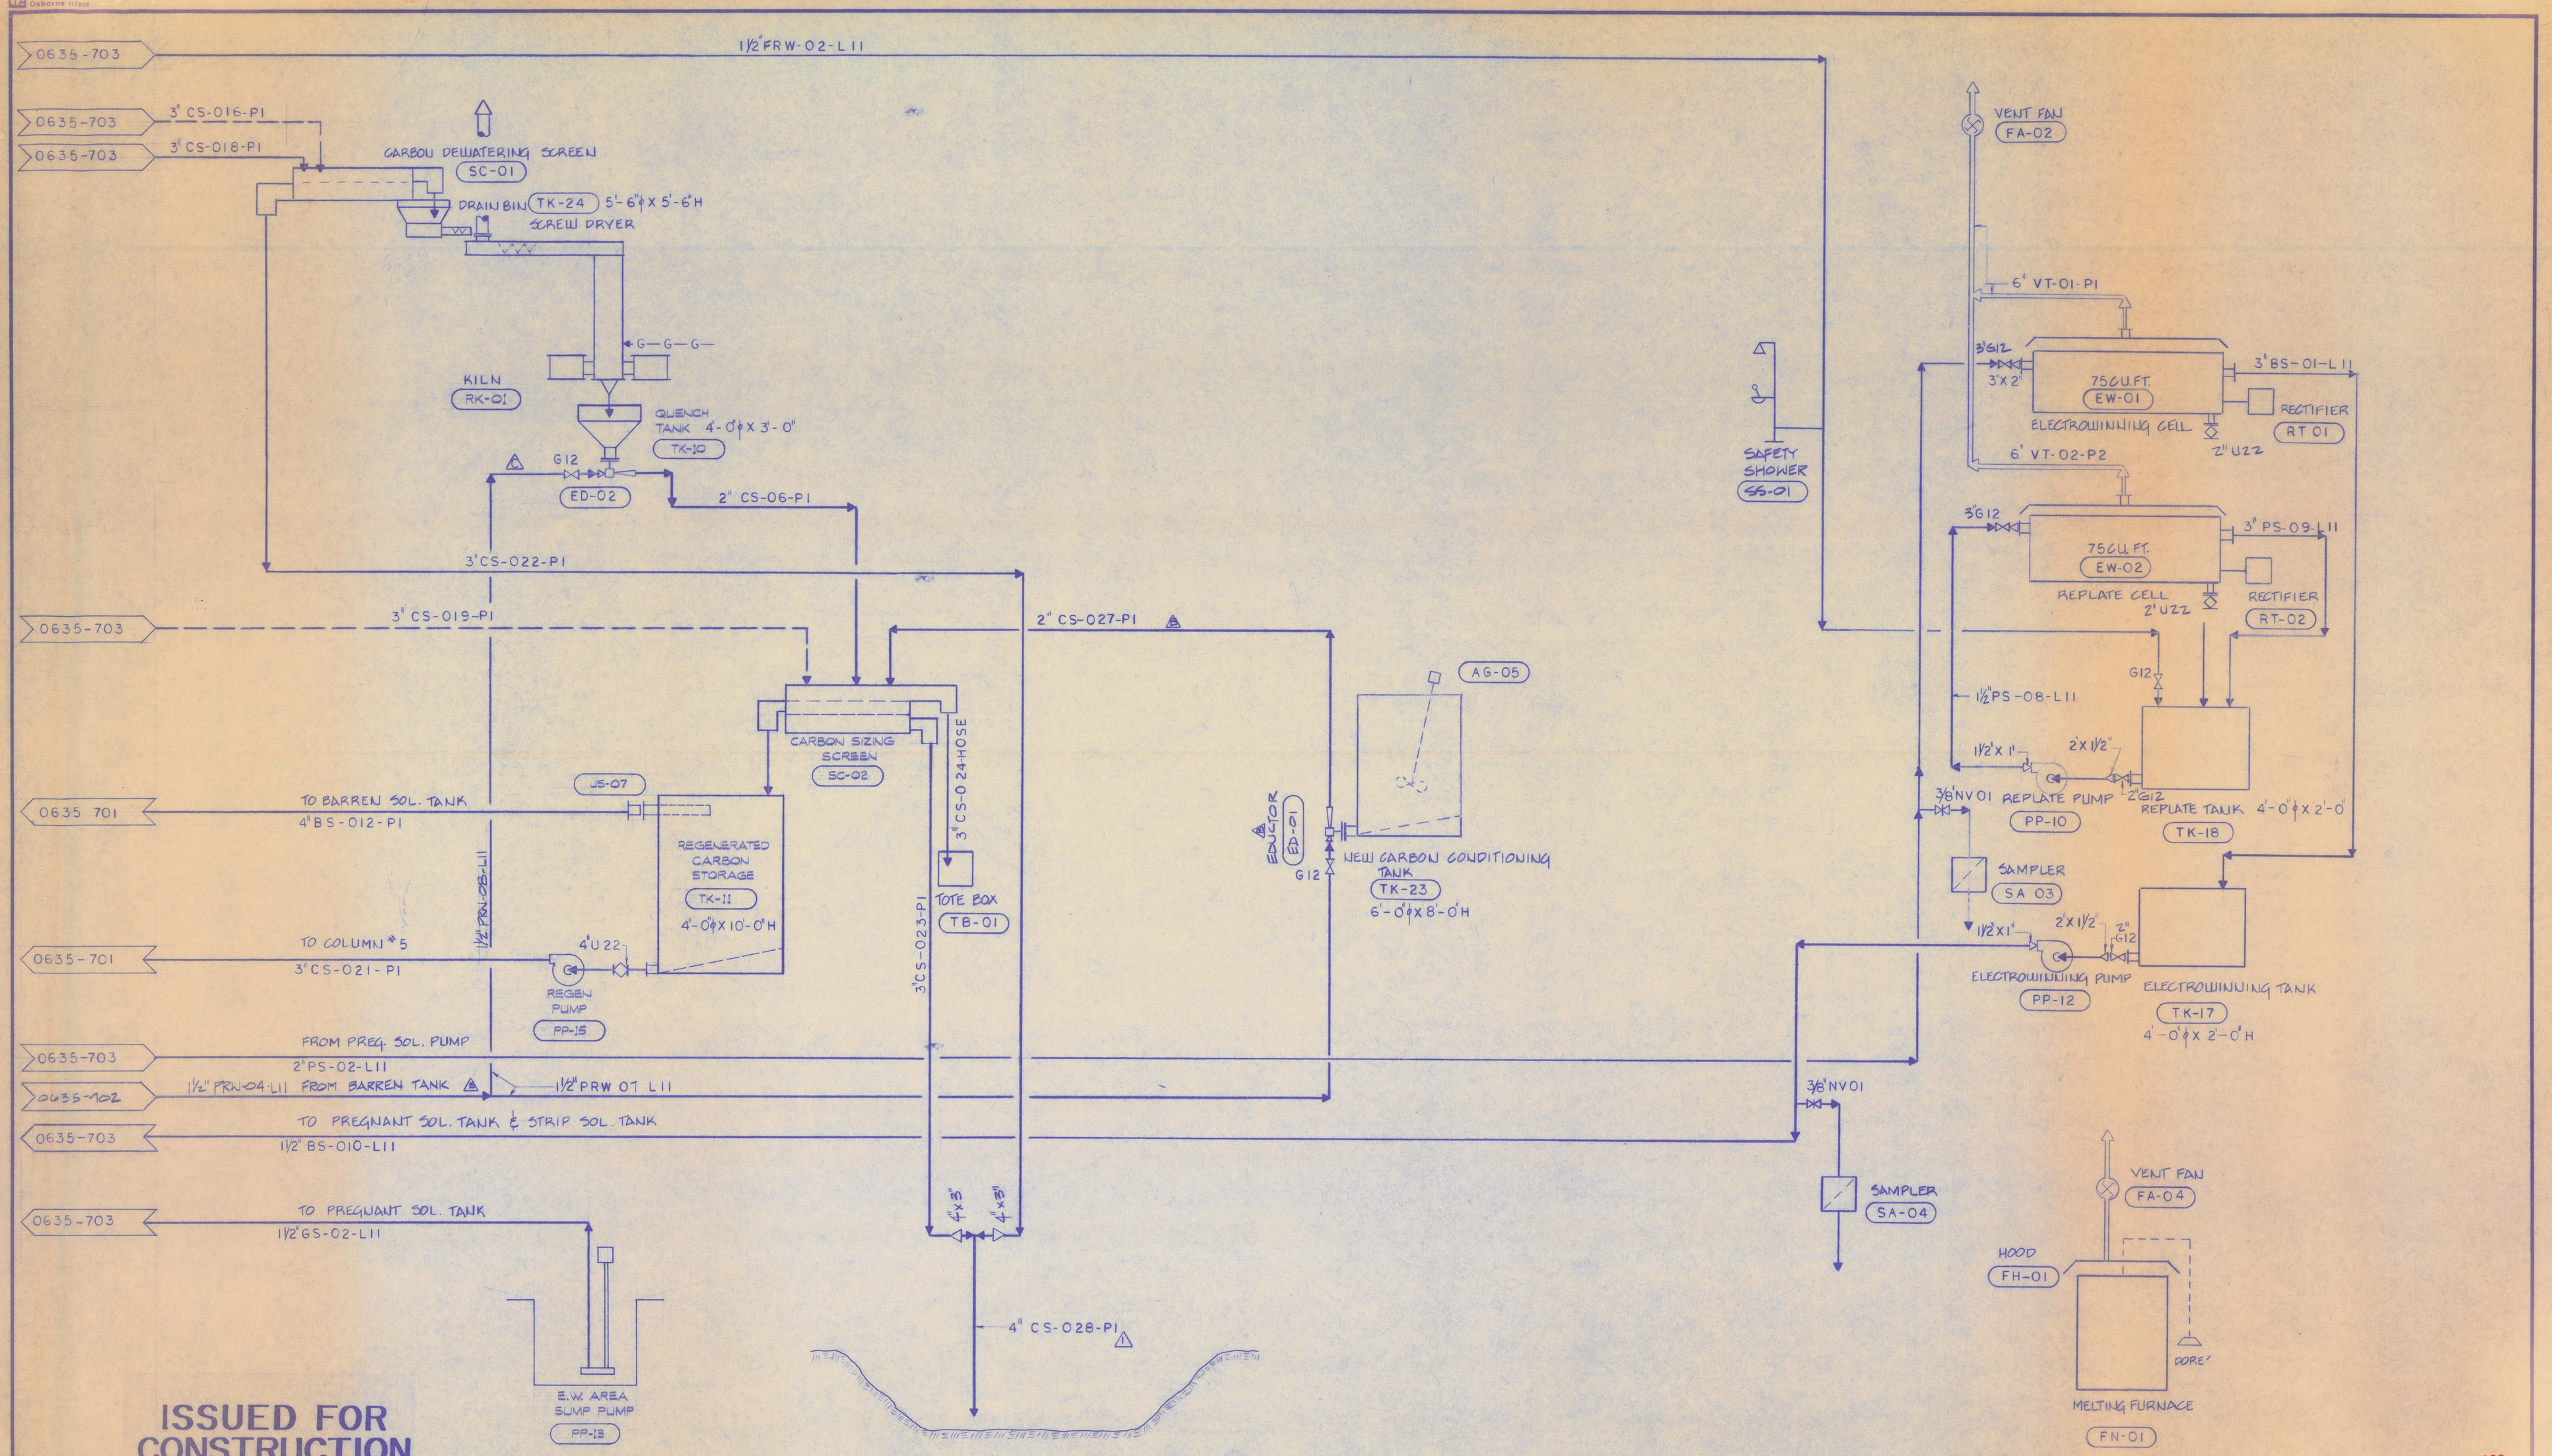

ISSUED FOR CONSTRUCTION

DATE 8-29-89

SIGNED D. S.

OCT 16 1990

REFERENCES	DWG. NO.	TITLE

REFERENCES	DWG. NO.	TITLE

REVISIONS NO	DATE	BY	CHK	DESCRIPTION
△				
△				
△				
△				

REVISIONS NO	DATE	BY	CHK	DESCRIPTION
△1	9/15			GEN. ENG. REV.
△2	10/31	MN		GEN. ENG. REV.
△				
△				

REVISIONS NO	DATE	BY	CHK	DESCRIPTION
△A	8/1			FOR REVIEW
△B	8-4	MN		GEN. REVISIONS
△C	8/11			ADD EDUCTOR
△D	8/29			ISSUED FOR CONST.

	BY	DATE
DESIGN	SCOTIA	7-21-89
DRAWN		8/1/89
CHKD		8/4/89
APPVD		8/4/89
APPVD		
APPVD		
DATE PRINTED		

GWALIA (U.S.A.) LIMITED
BARITE HILL PROJECT
REGEN. & ELECTROWINNING CIRCUIT
P&ID

SSI SCOTIA INC.
Salt Lake City, Utah

SCALE NONE

DRAWING NUMBER 89-0635-704

REV. 2

ACCT. NO.