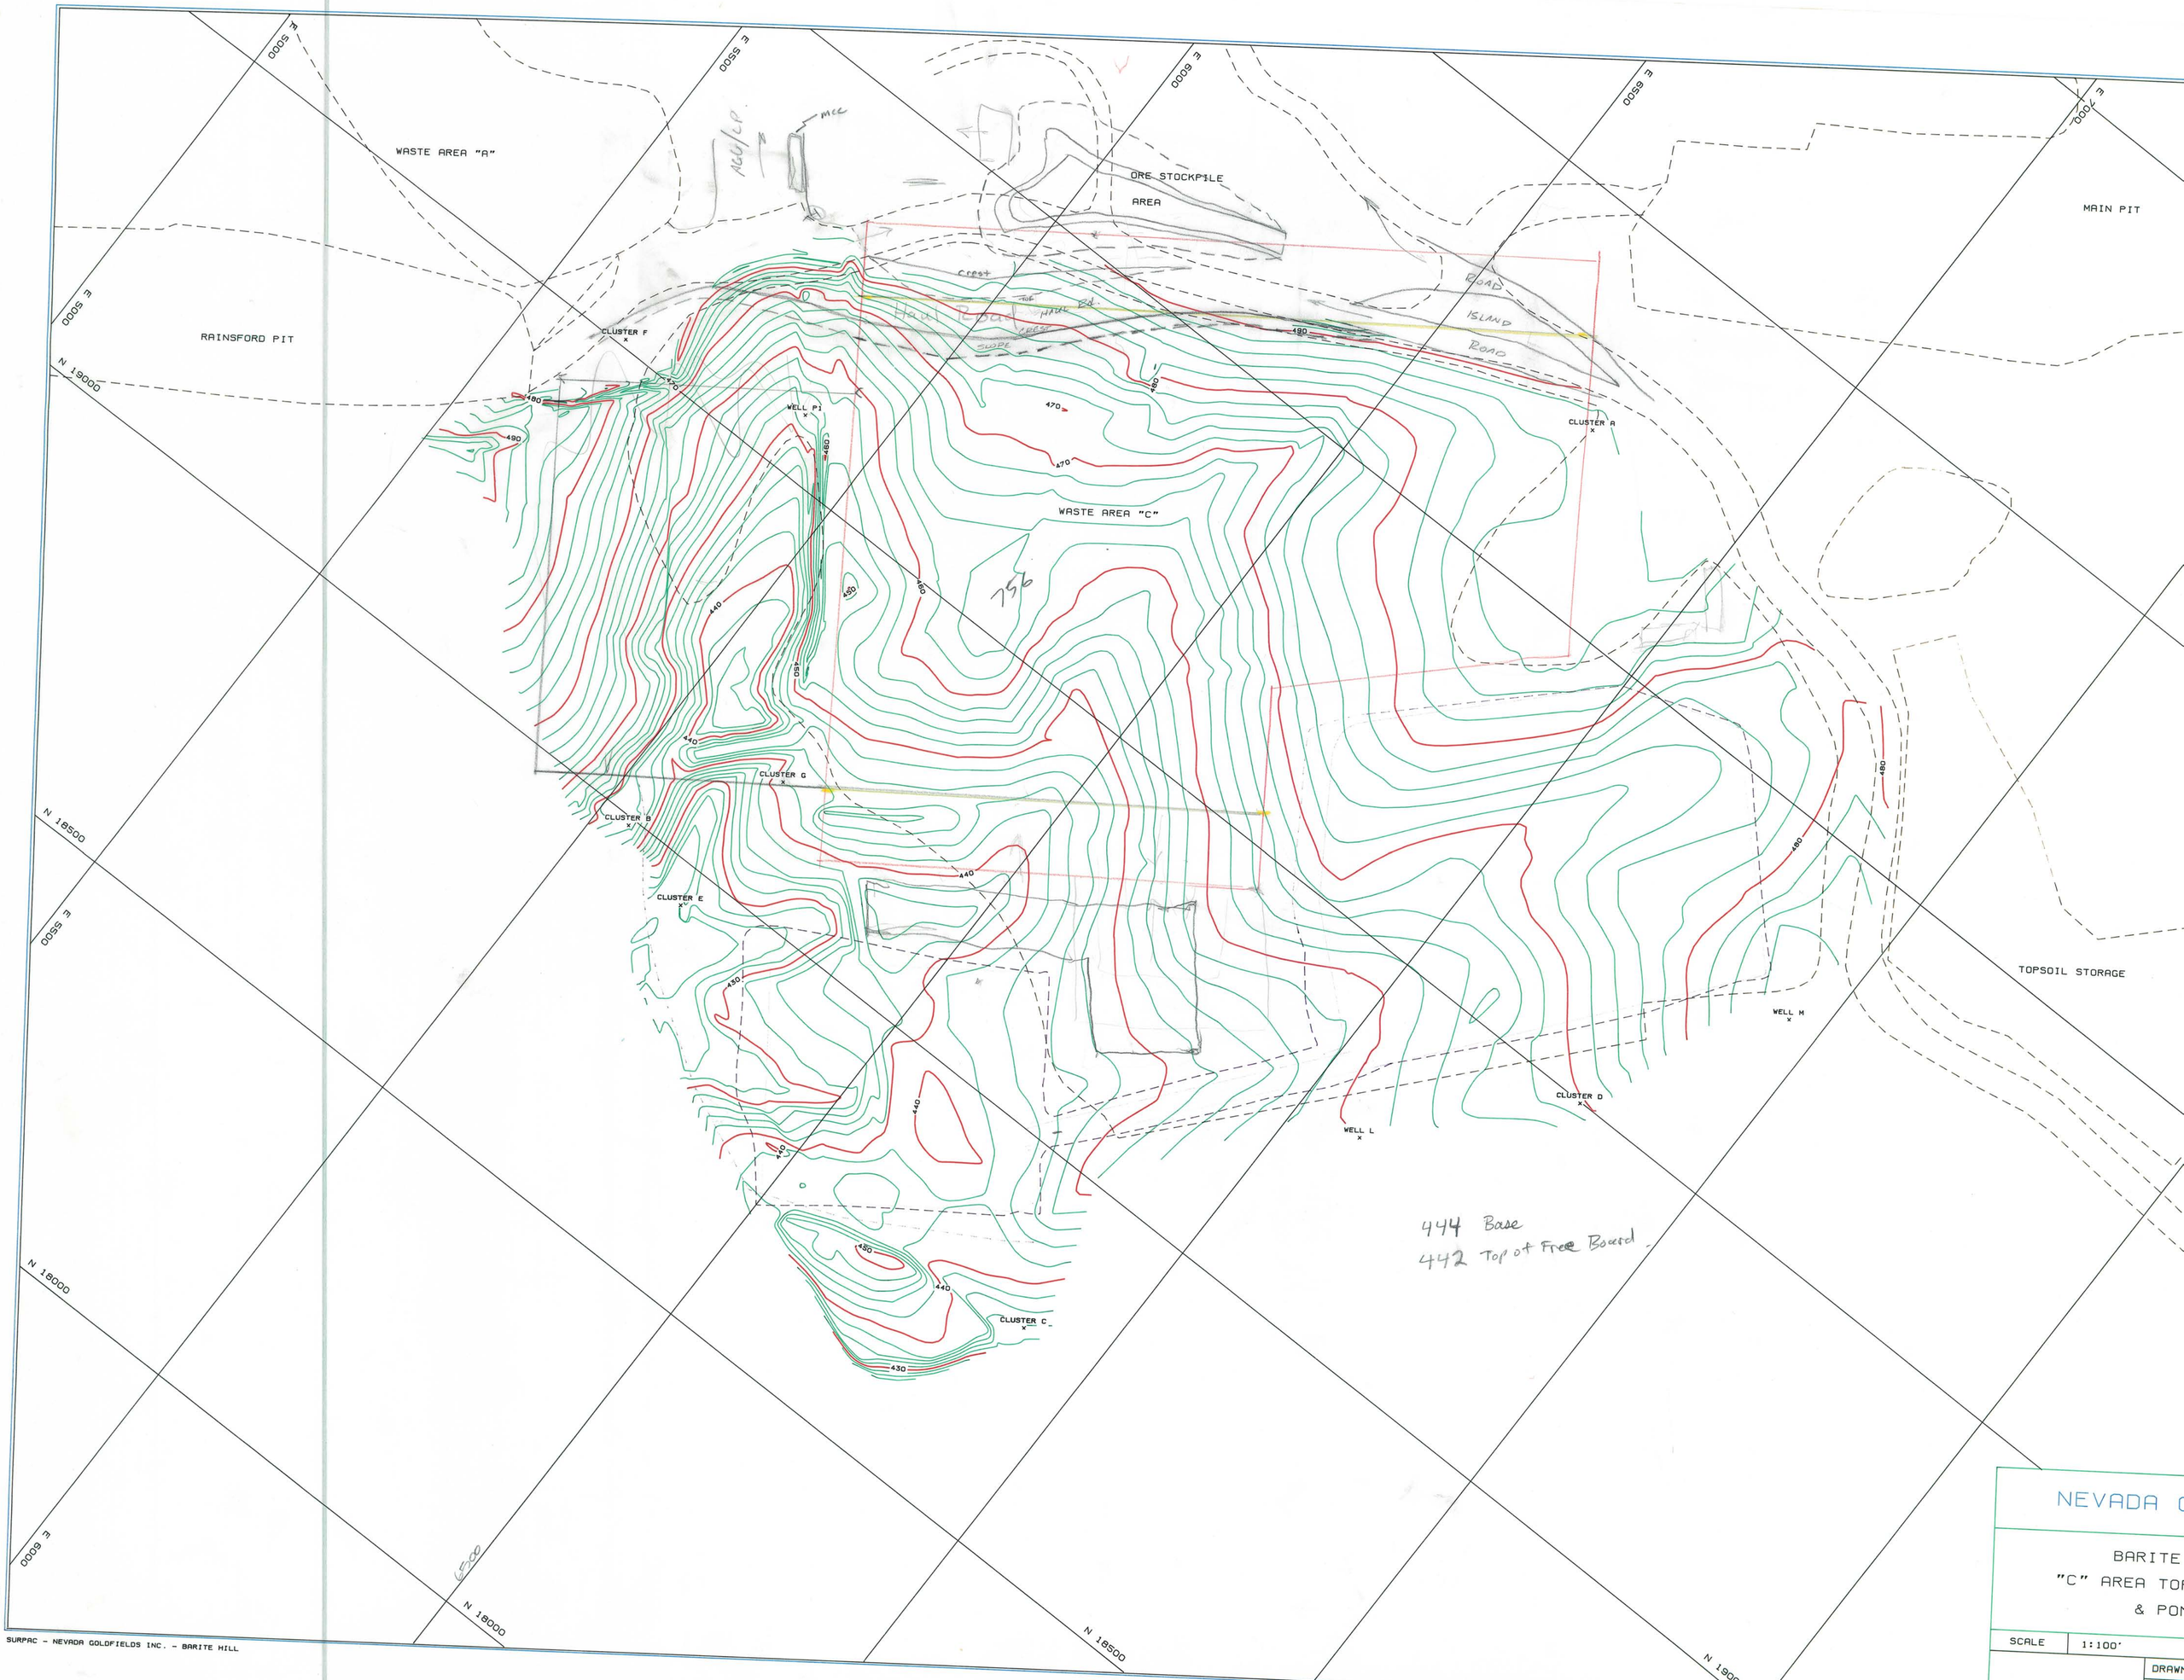
WASTE AREA "A"
RAINSFORD PIT
ORE STOCKPILE
AREA
MAIN PIT
ROAD
ISLAND
ROAD
CLUSTER F
WELL P1
CLUSTER A
WASTE AREA "C"
CLUSTER G
CLUSTER B
CLUSTER E
TOPSOIL STORAGE
WELL M
CLUSTER D
WELL L
CLUSTER C
E 5000
E 5500
E 6000
E 6500
N 19000
N 18500
N 18000
444 Base
442 Top of Free Board
NEVADA
BARITE
"C" AREA TO
& PO
SCALE
1:100'
DRAWN
CHECK
DATE
SURPAC - NEVADA GOLDFIELDS INC. - BARITE HILL
CTOPOB.PF