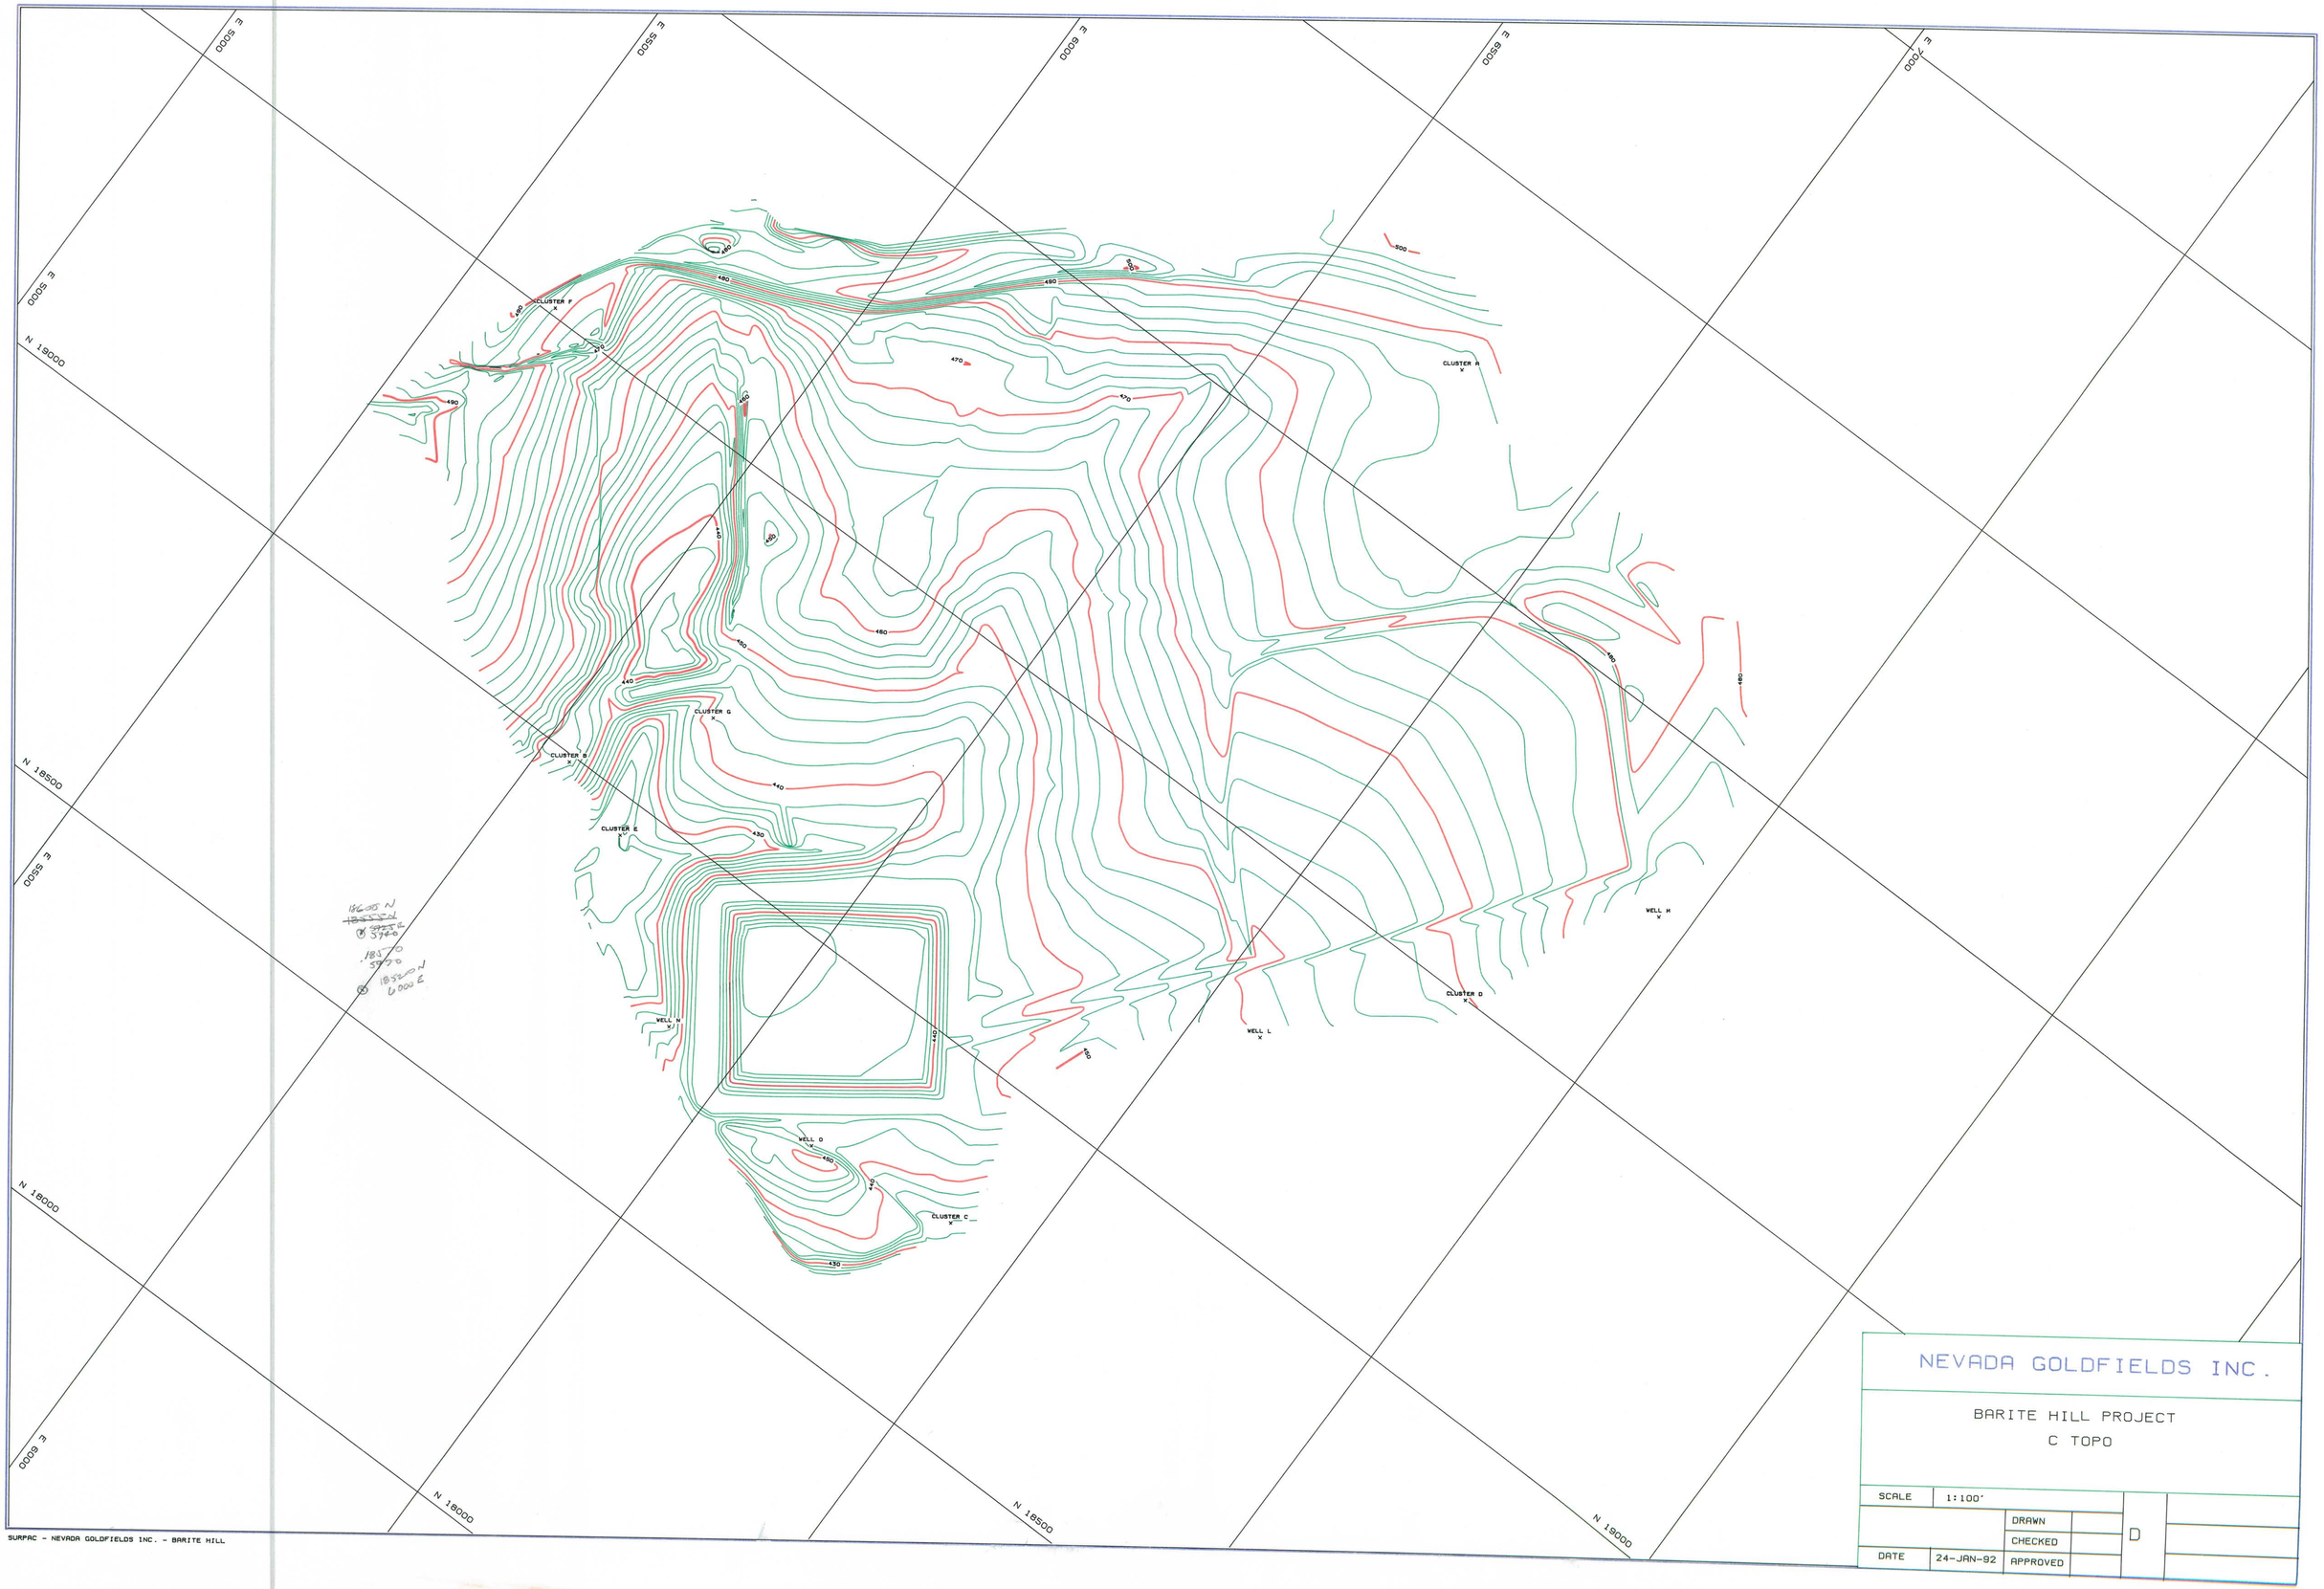

E 5000
E 5500
E 6000
E 6500
E 7000
N 19000
N 18500
N 18000
CLUSTER F
CLUSTER A
CLUSTER G
CLUSTER B
CLUSTER E
CLUSTER D
CLUSTER C
WELL H
WELL L
WELL N
WELL O
NEVADA GOLDFIELDS INC.
BARITE HILL PROJECT
C TOPO
SCALE
1:100'
DRAWN
CHECKED
APPROVED
DATE
24-JAN-92
D
CTOPOC.PF
SURPAC - NEVADA GOLDFIELDS INC. - BARITE HILL