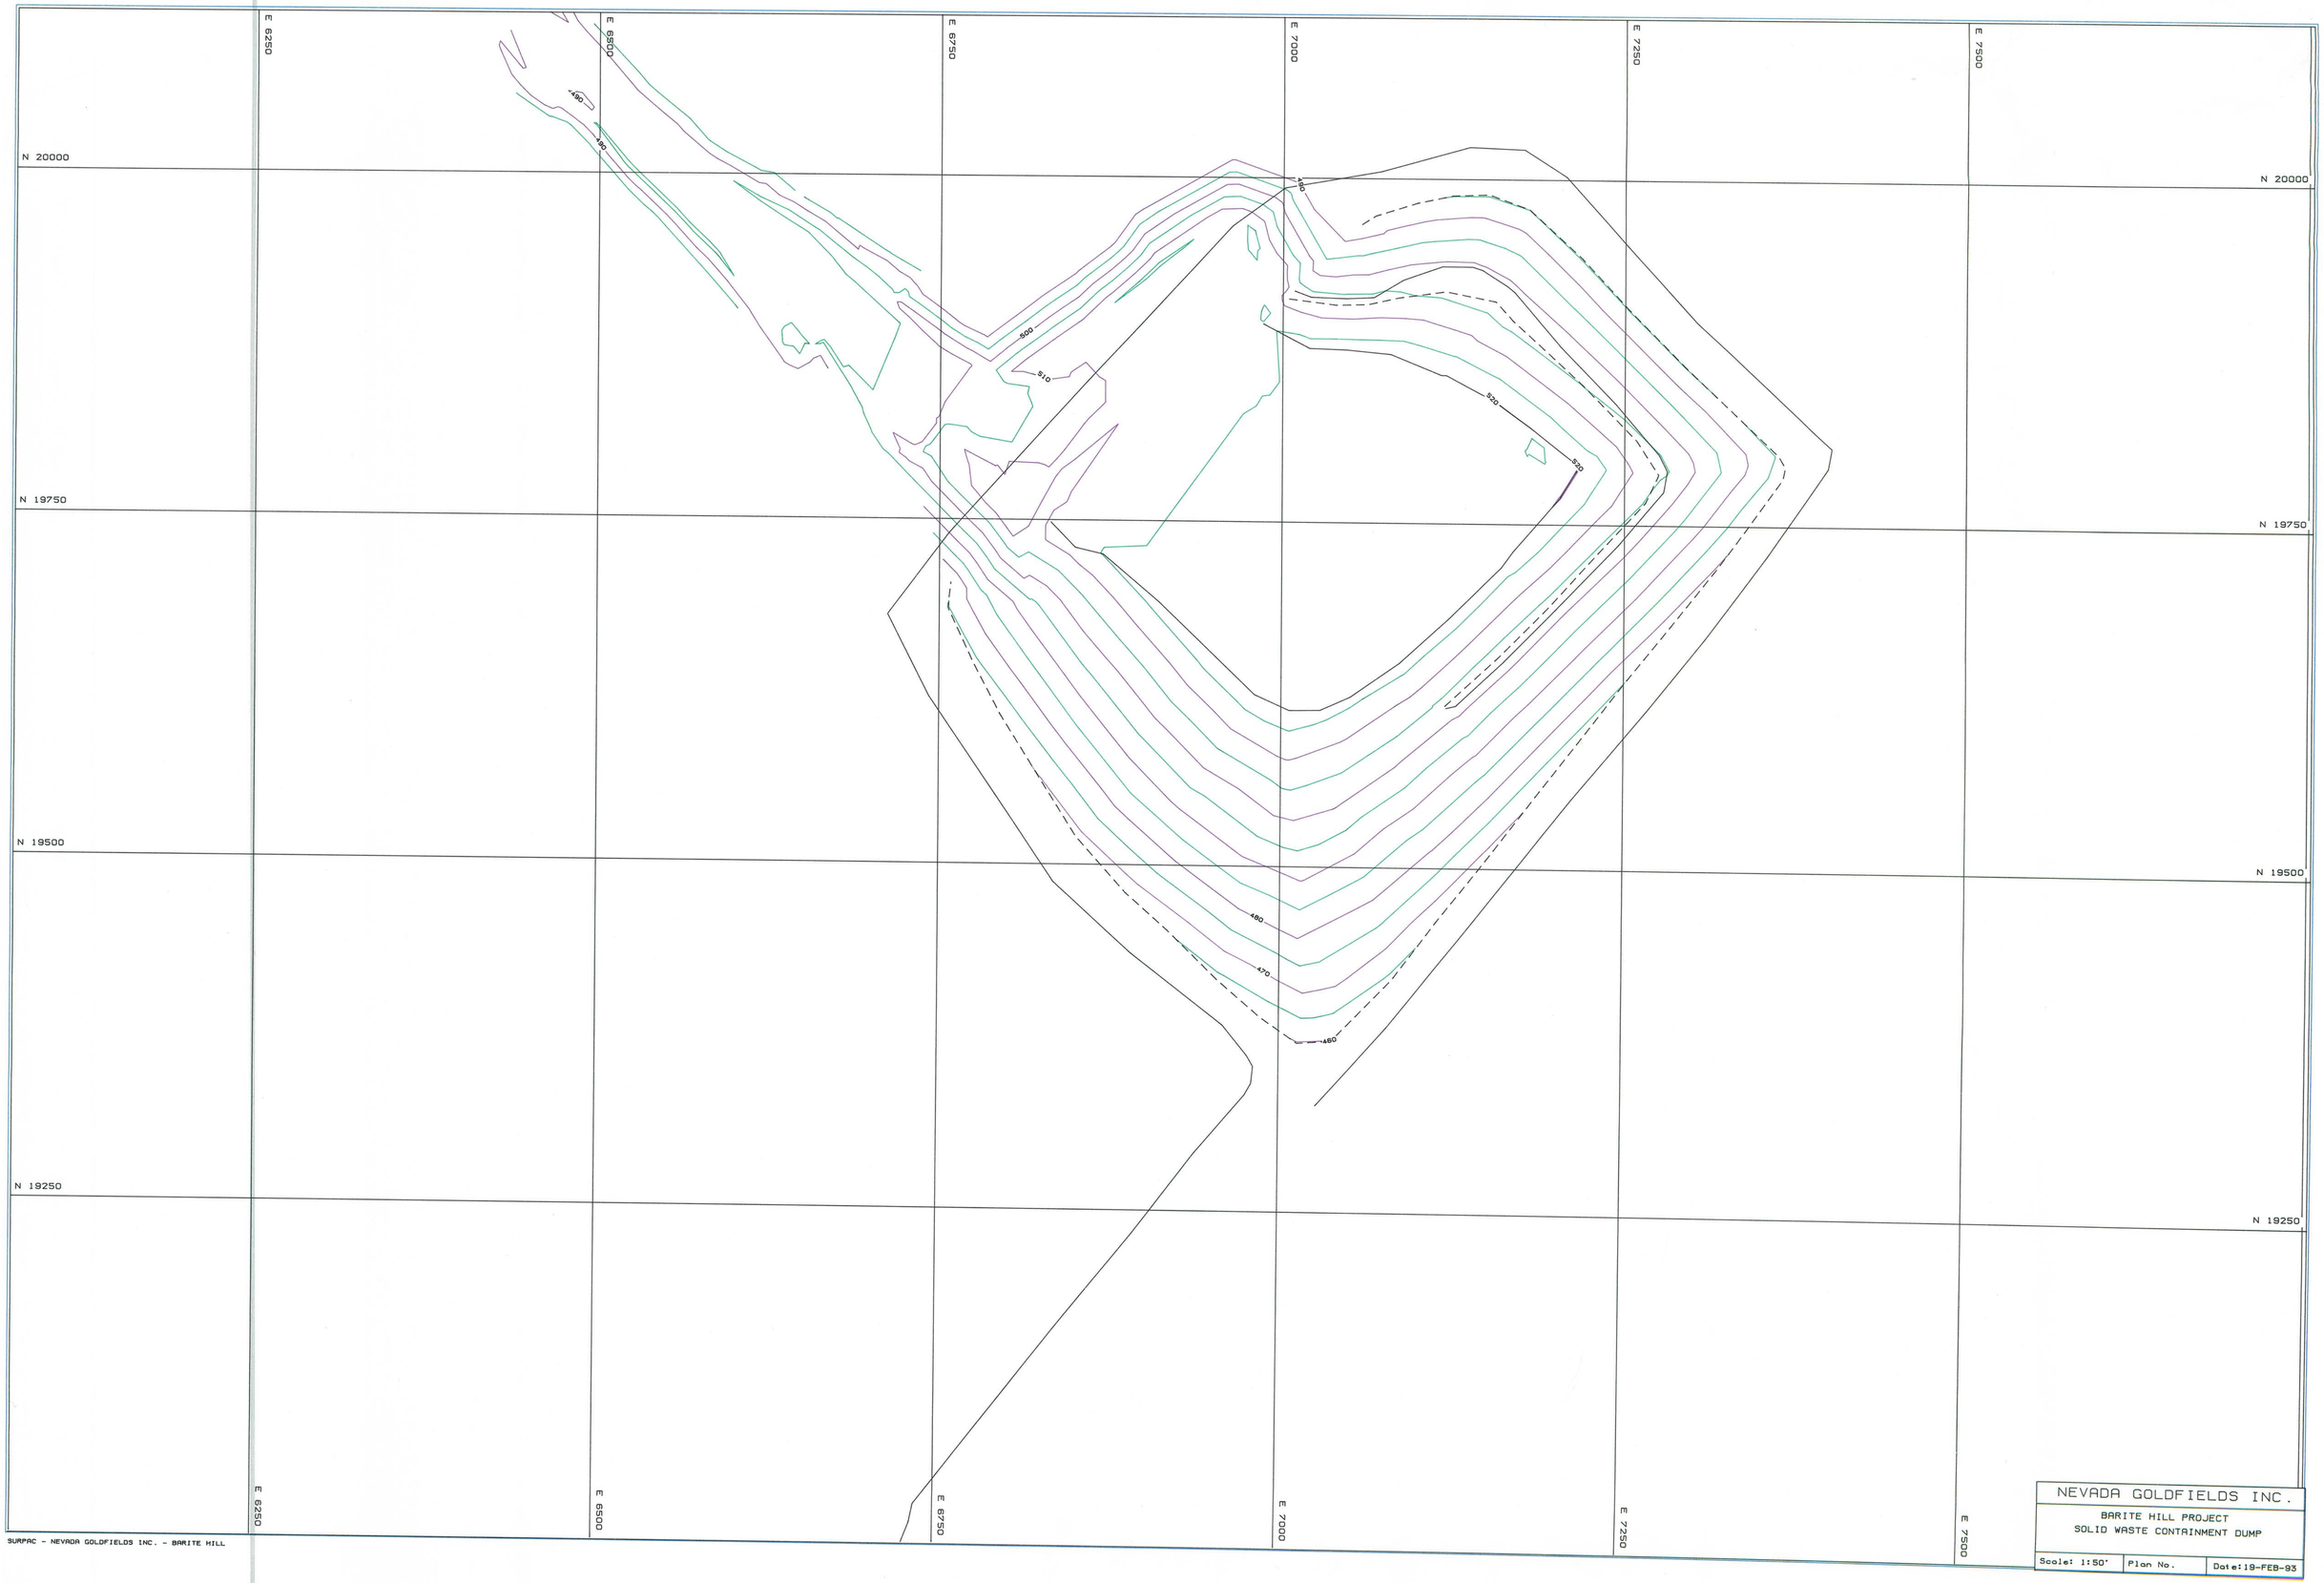

NEVADA GOLDFIELDS INC.

BARITE HILL PROJECT
SOLID WASTE CONTAINMENT DUMP

Scale: 1:50'	Plan No.	Date: 19-FEB-93

INTERA.PF

SURPAC - NEVADA GOLDFIELDS INC. - BARITE HILL