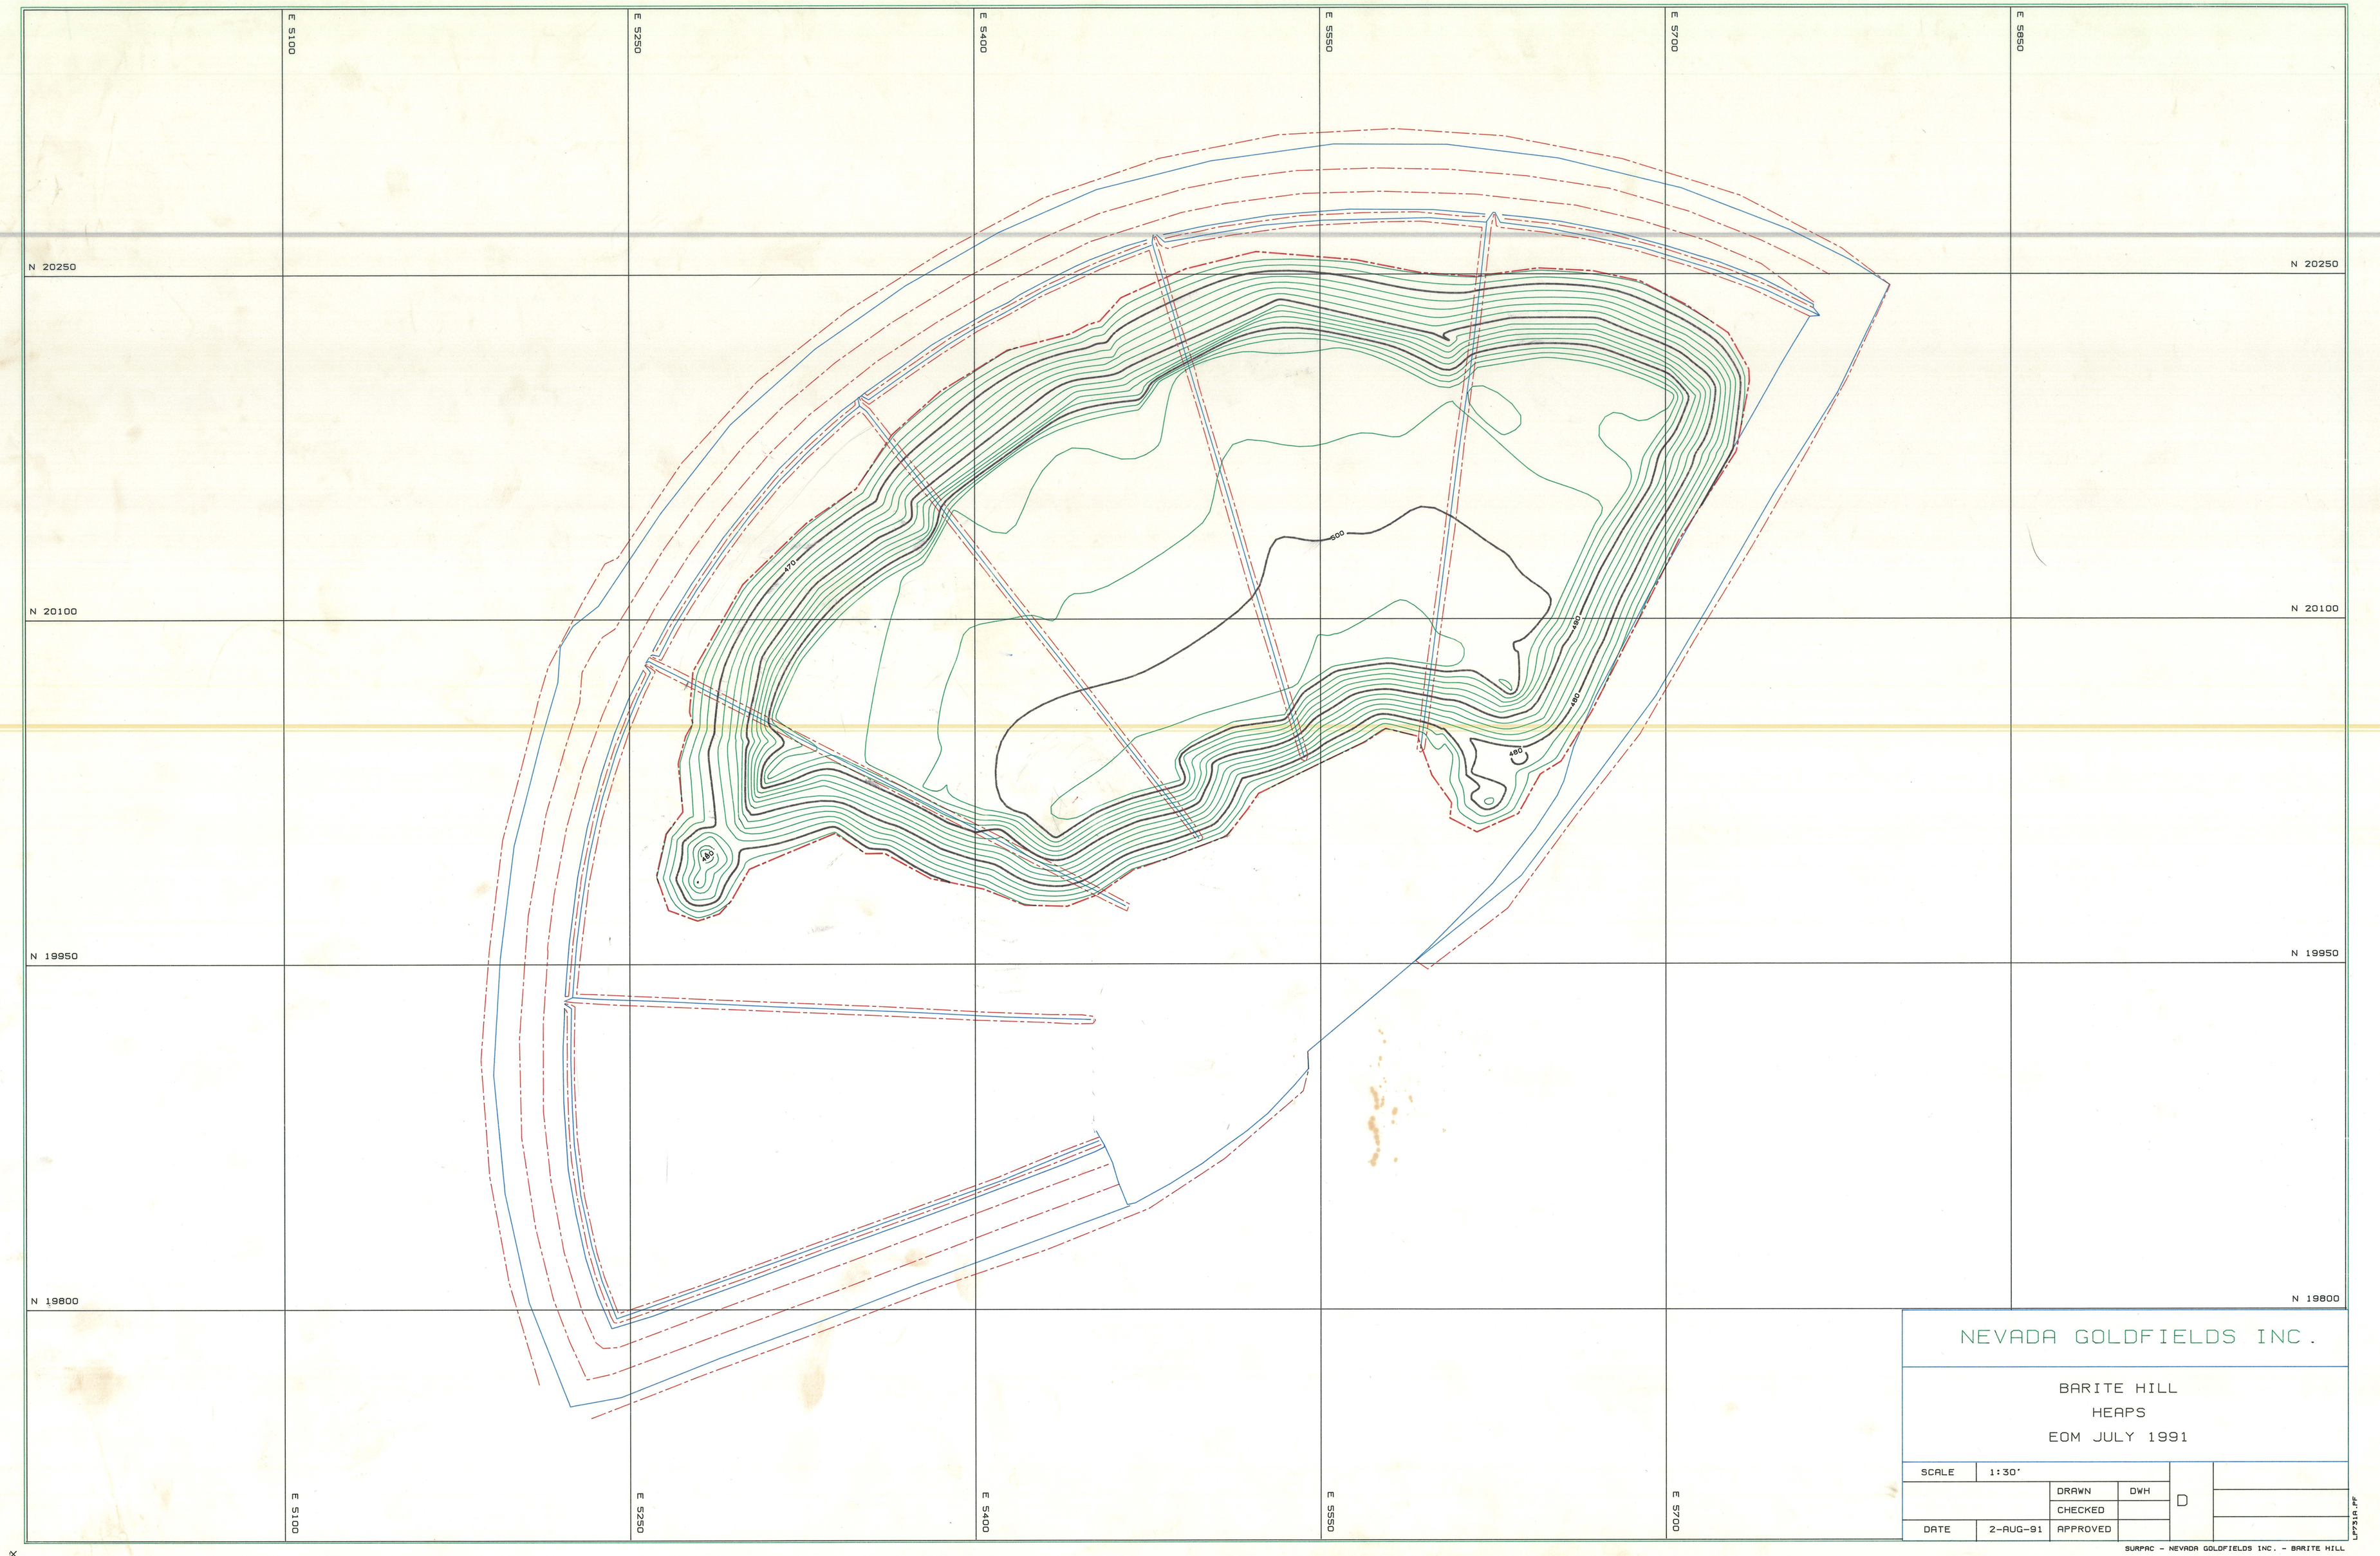

NEVADA GOLDFIELDS INC.

BARITE HILL
HEAPS
EOM JULY 1991

SCALE	1:30'			D	
		DRAWN	DWH		
		CHECKED			
DATE	2-AUG-91	APPROVED			

SURPAC - NEVADA GOLDFIELDS INC. - BARITE HILL