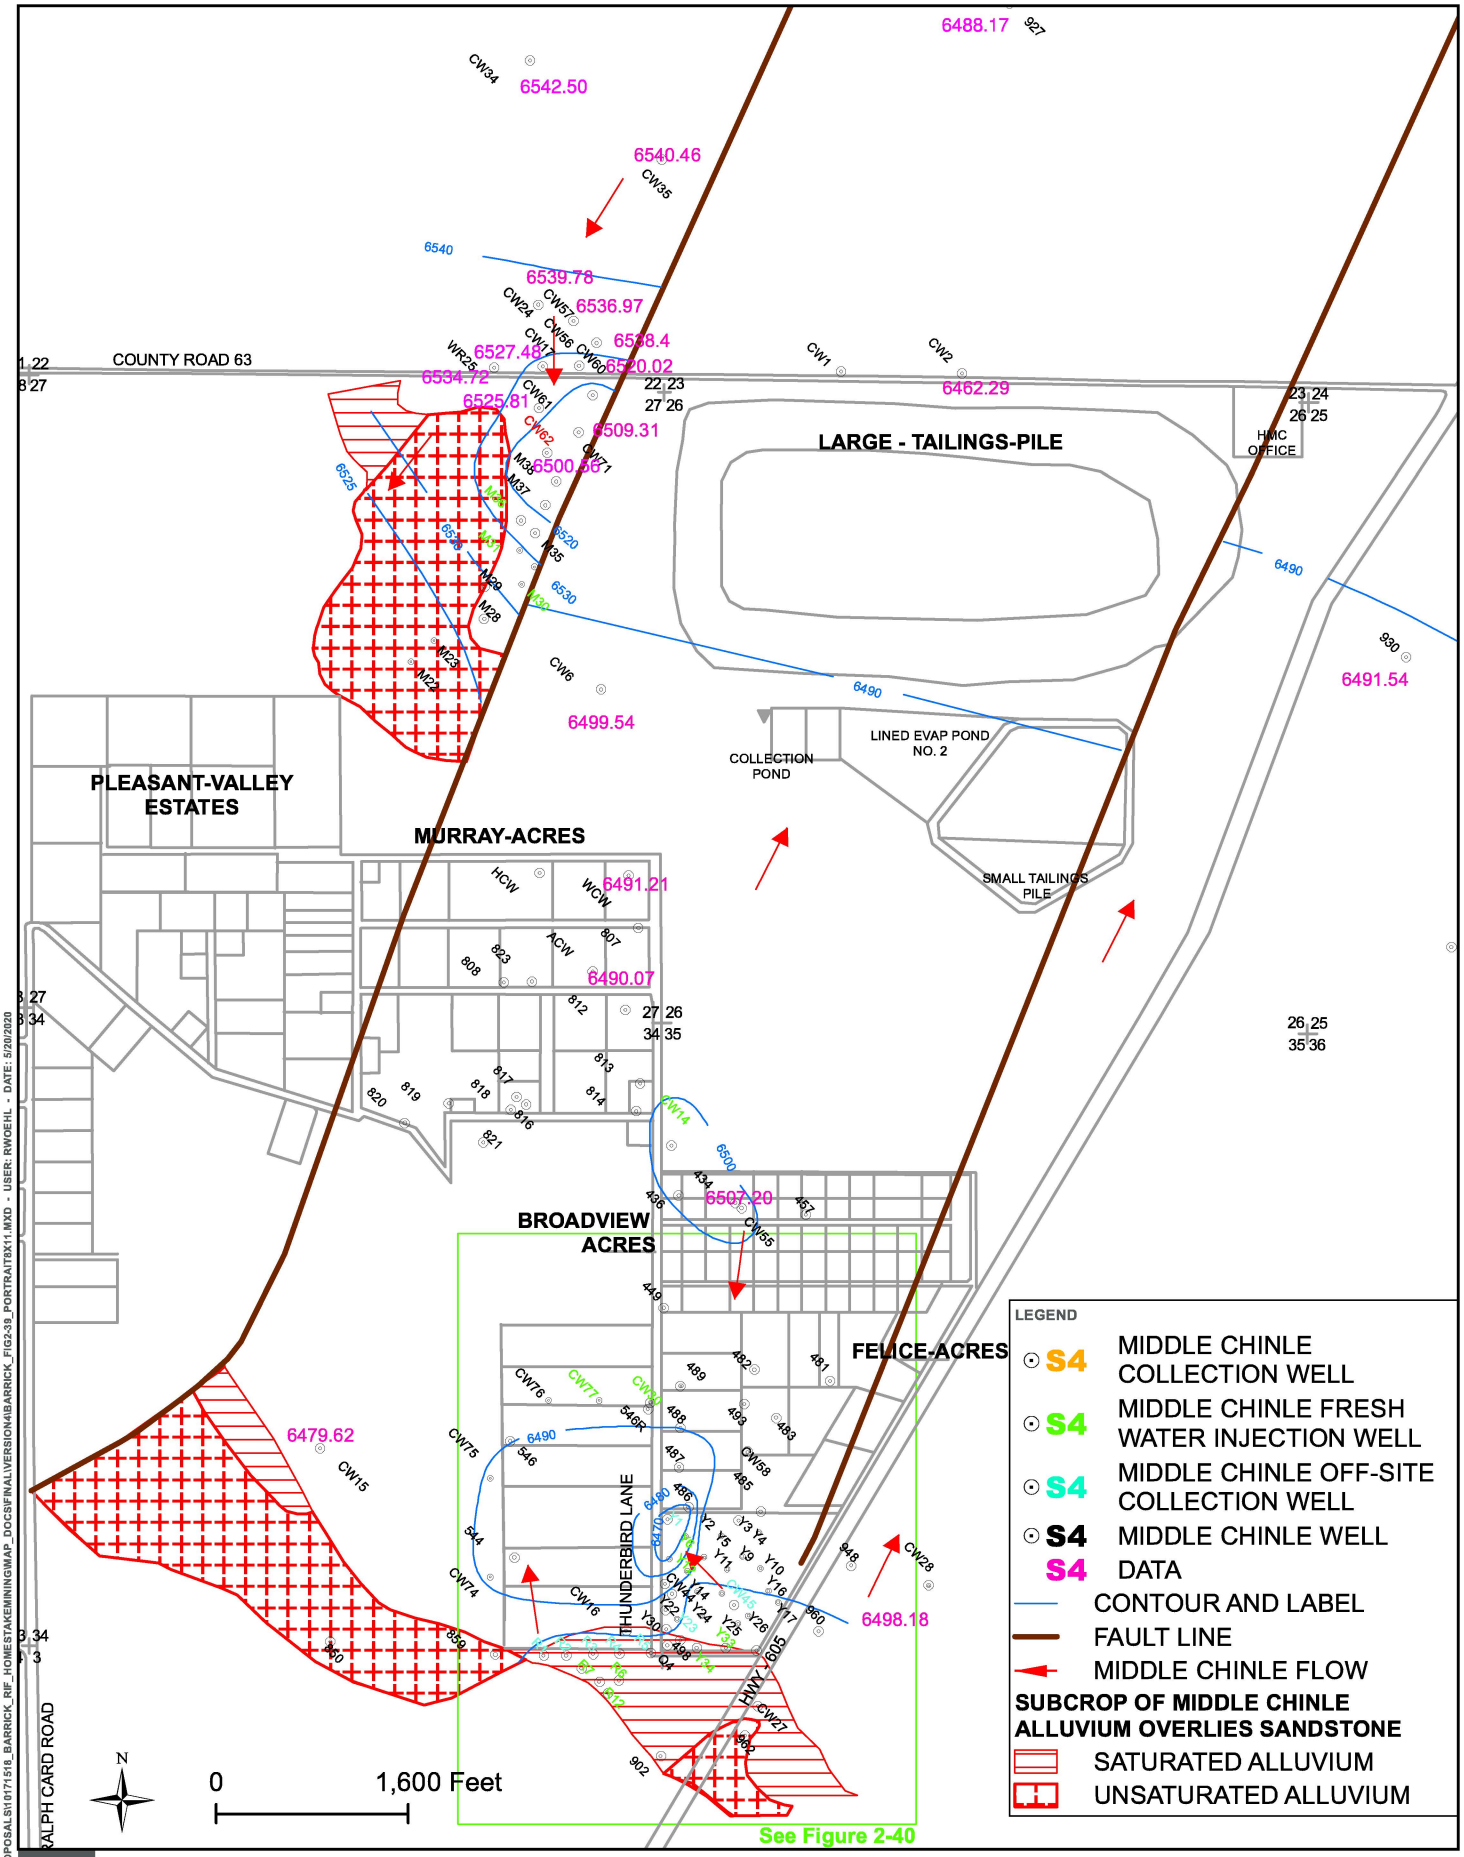

PATH: Z:\PROJECTS\PROPOSALS\0171518_BARRICK_RIF_HOMESTAKEMINING\MAP_DOCS\FINAL\VERSION\BARRICK_FIG2-39_PORTRAIT8X11.MXD - USER: RWOEHL - DATE: 5/20/2020

HOMESTAKE

MIDDLE CHINLE WATER ELEVATION AND FLOW DIRECTION MAP

Source: 2018 Annual Monitoring Report/Performance Review, for Homestake's Grants Project Pursuant to NRC License, SUA1471 and Discharge Plan DP-200, HMC 2019

90041207

OVERVIEW

FIGURE 2-39