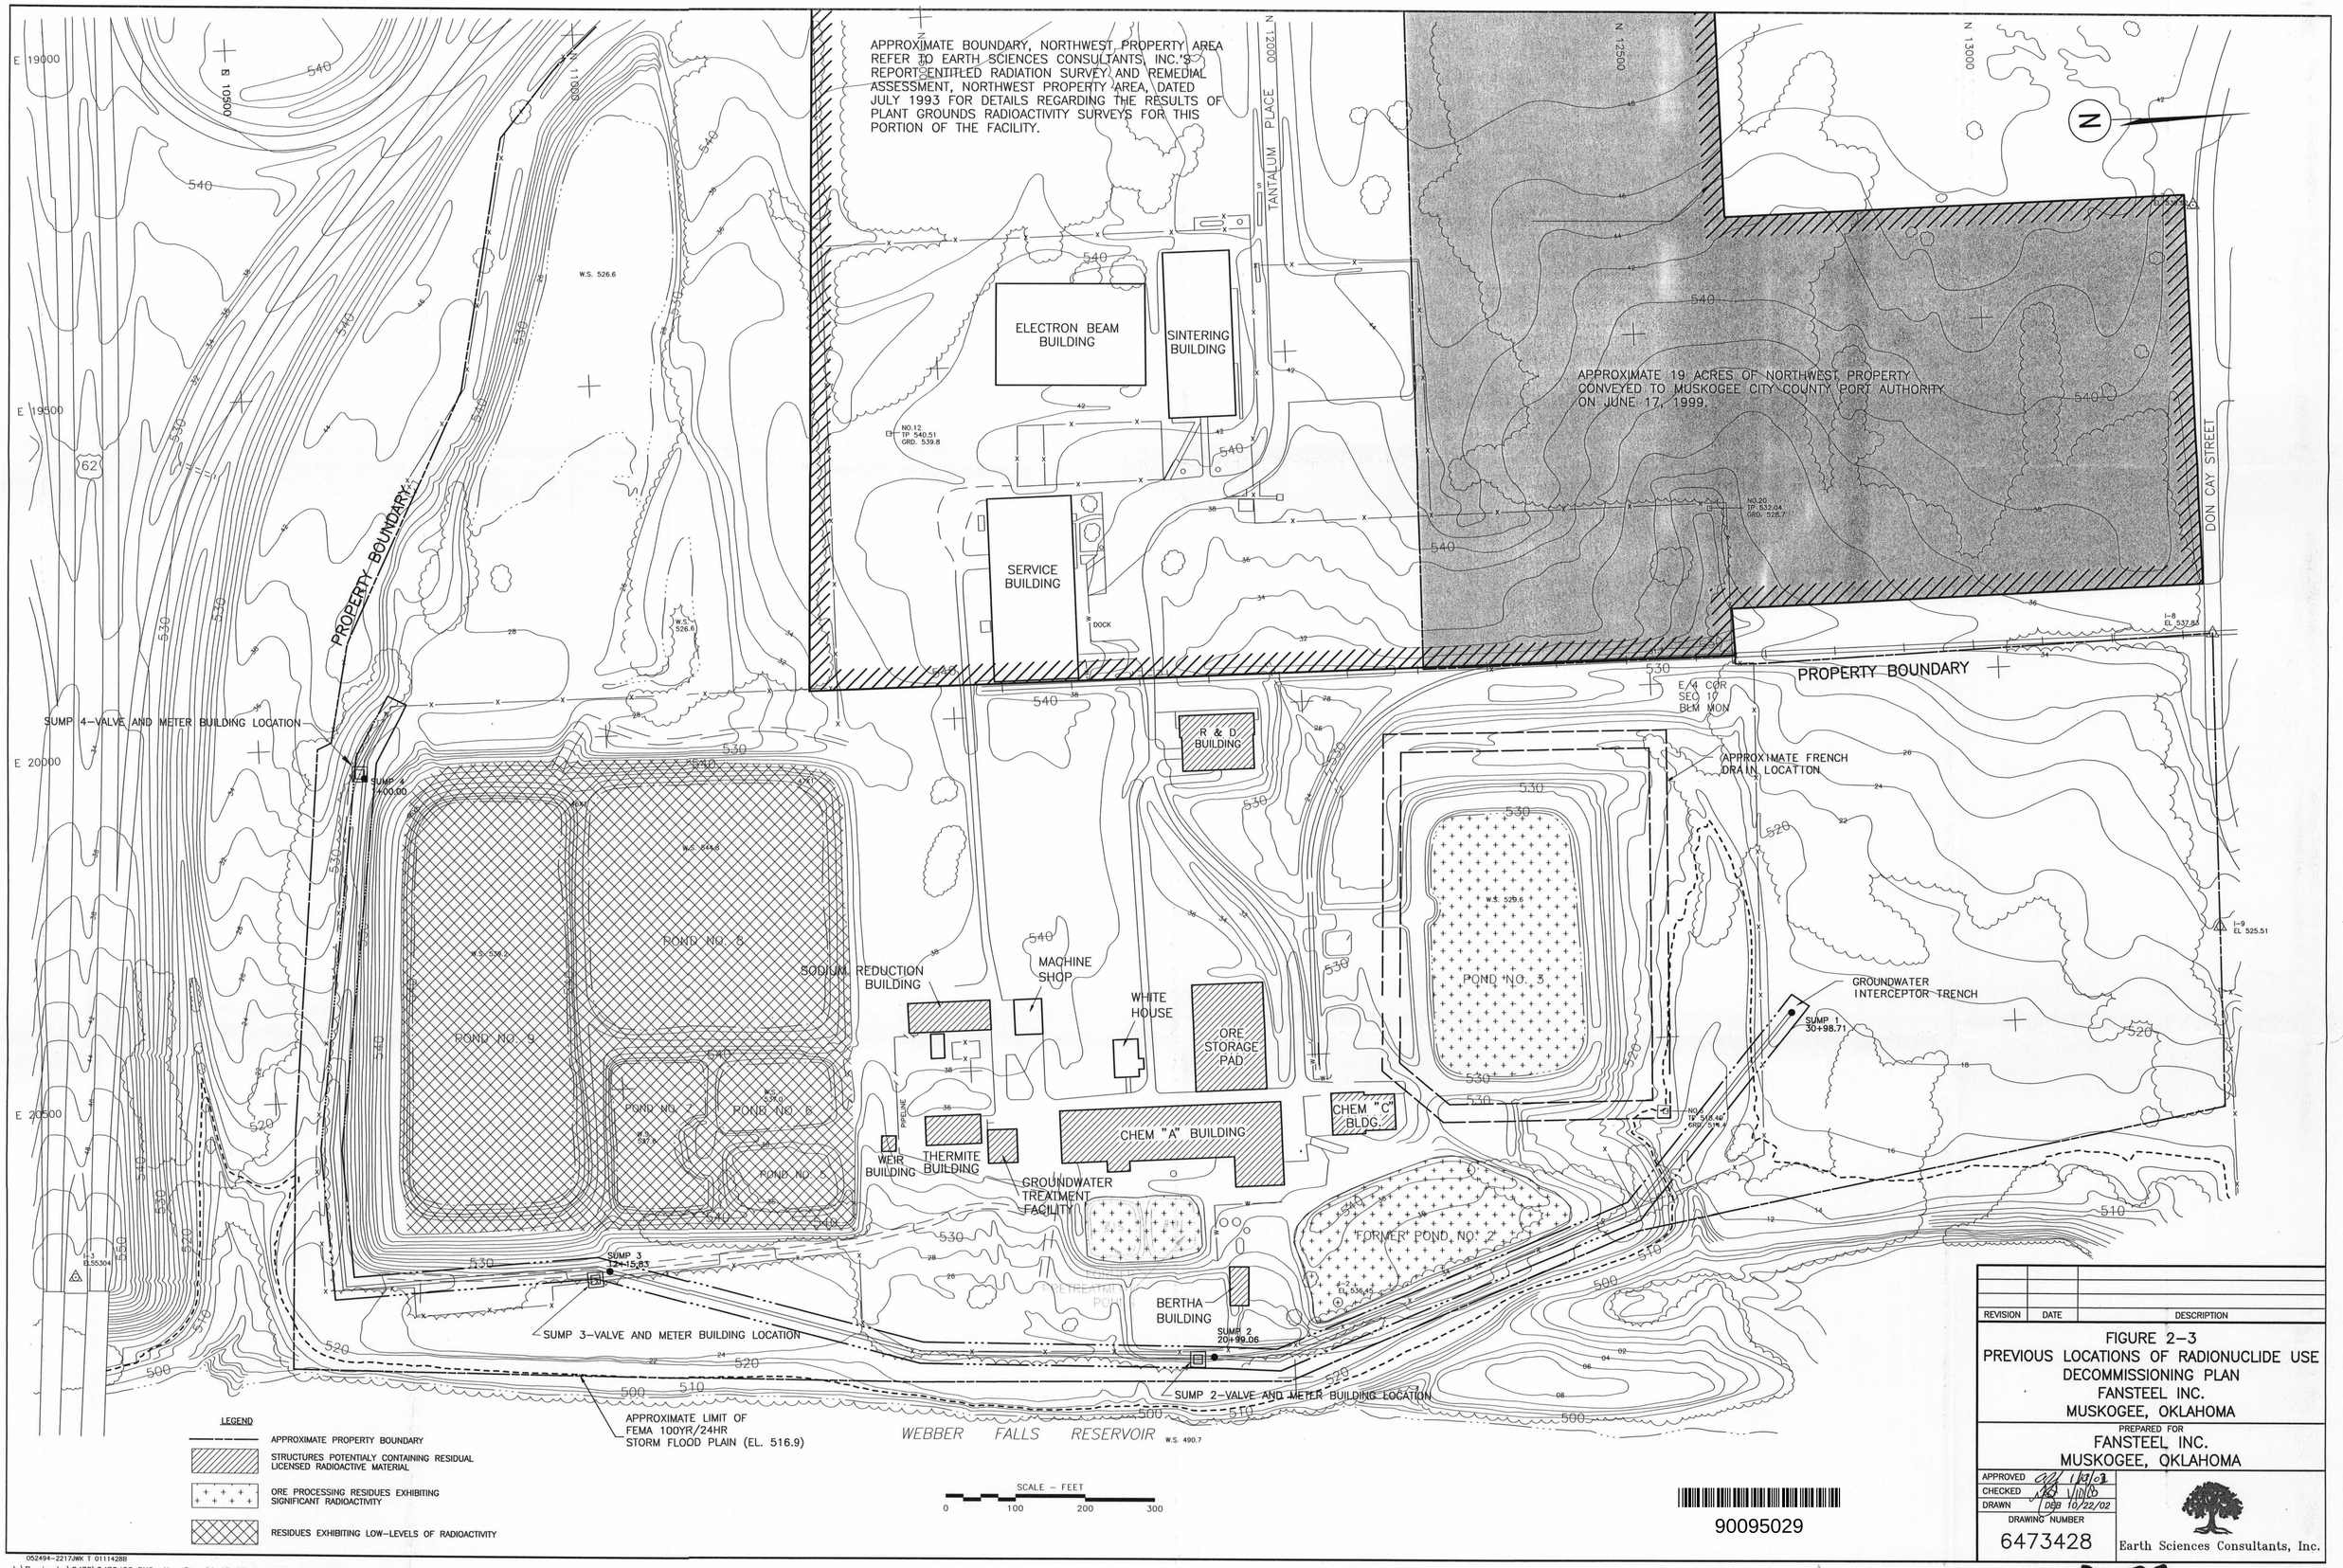

REVISION	DATE	DESCRIPTION

FIGURE 2-3
PREVIOUS LOCATIONS OF RADIONUCLIDE USE
DECOMMISSIONING PLAN
FANSTEEL INC.
MUSKOGEE, OKLAHOMA

PREPARED FOR
FANSTEEL INC.
MUSKOGEE, OKLAHOMA

APPROVED	1/10/03
CHECKED	1/10/03
DRAWN	DEB 10/22/02
DRAWING NUMBER	6473428

Earth Sciences Consultants, Inc.

052494-2217JWK T 0111428B
J:\Projects\6473\6473428.DWG Mon Dec 30 15:35:46 2002 1055CM DEB

D-02