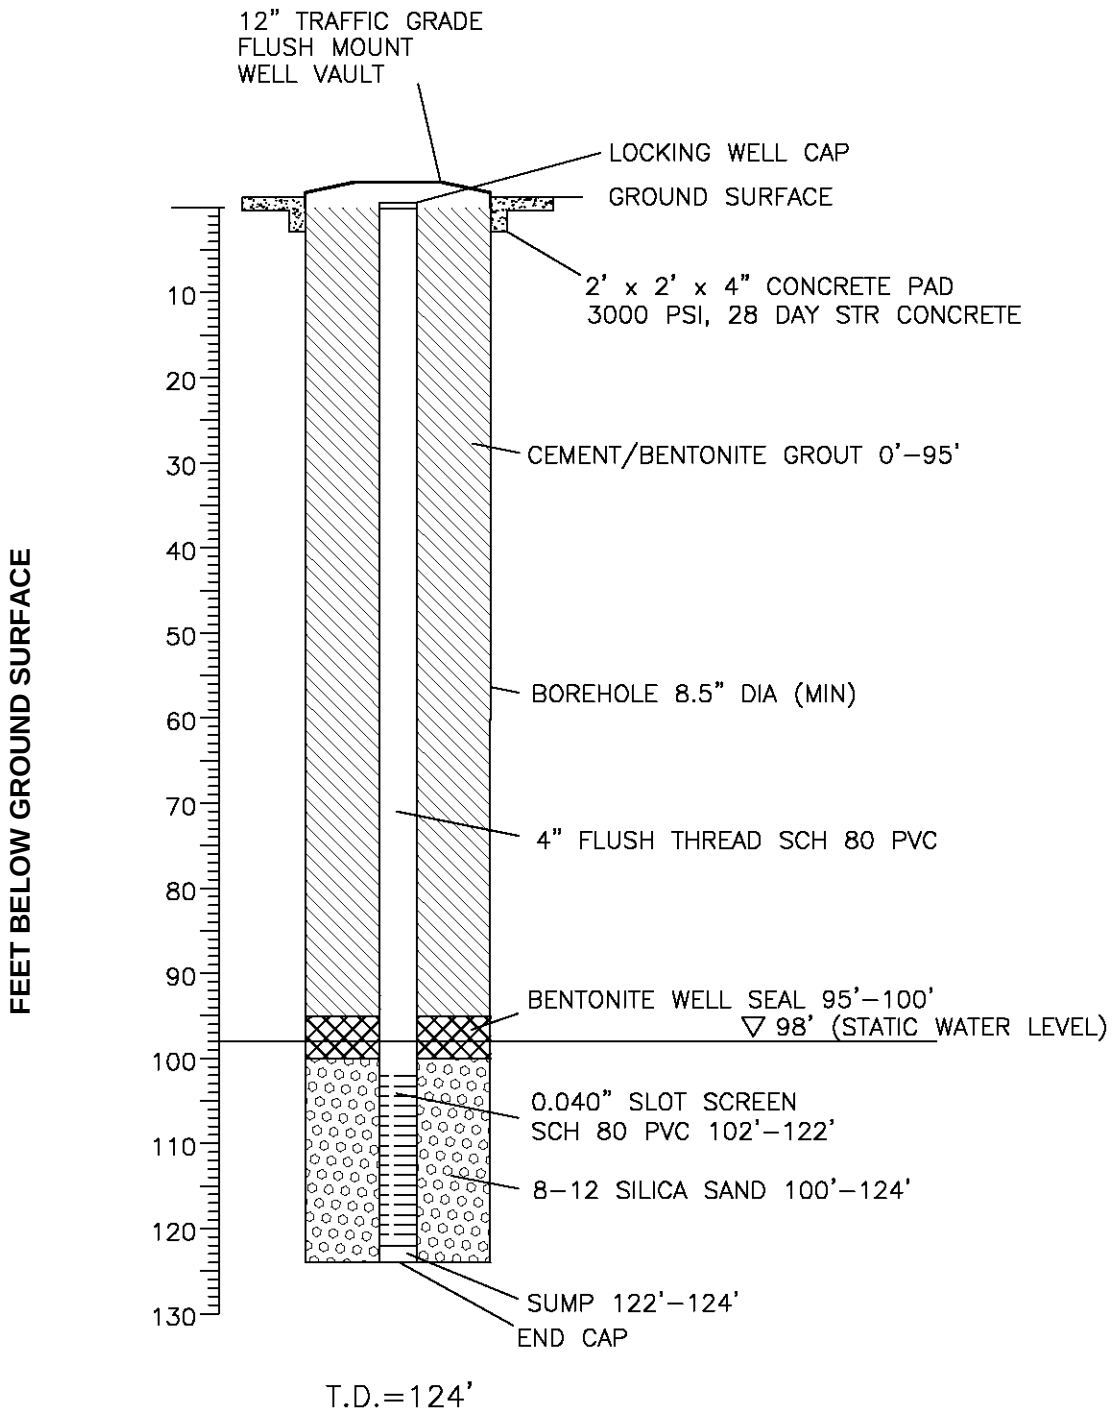

Note: All depths to be determined in the field based on depth to water table. Figure assumes static water table at 98'.

9236610

Figure 7. Type 1 – Well Construction Detail