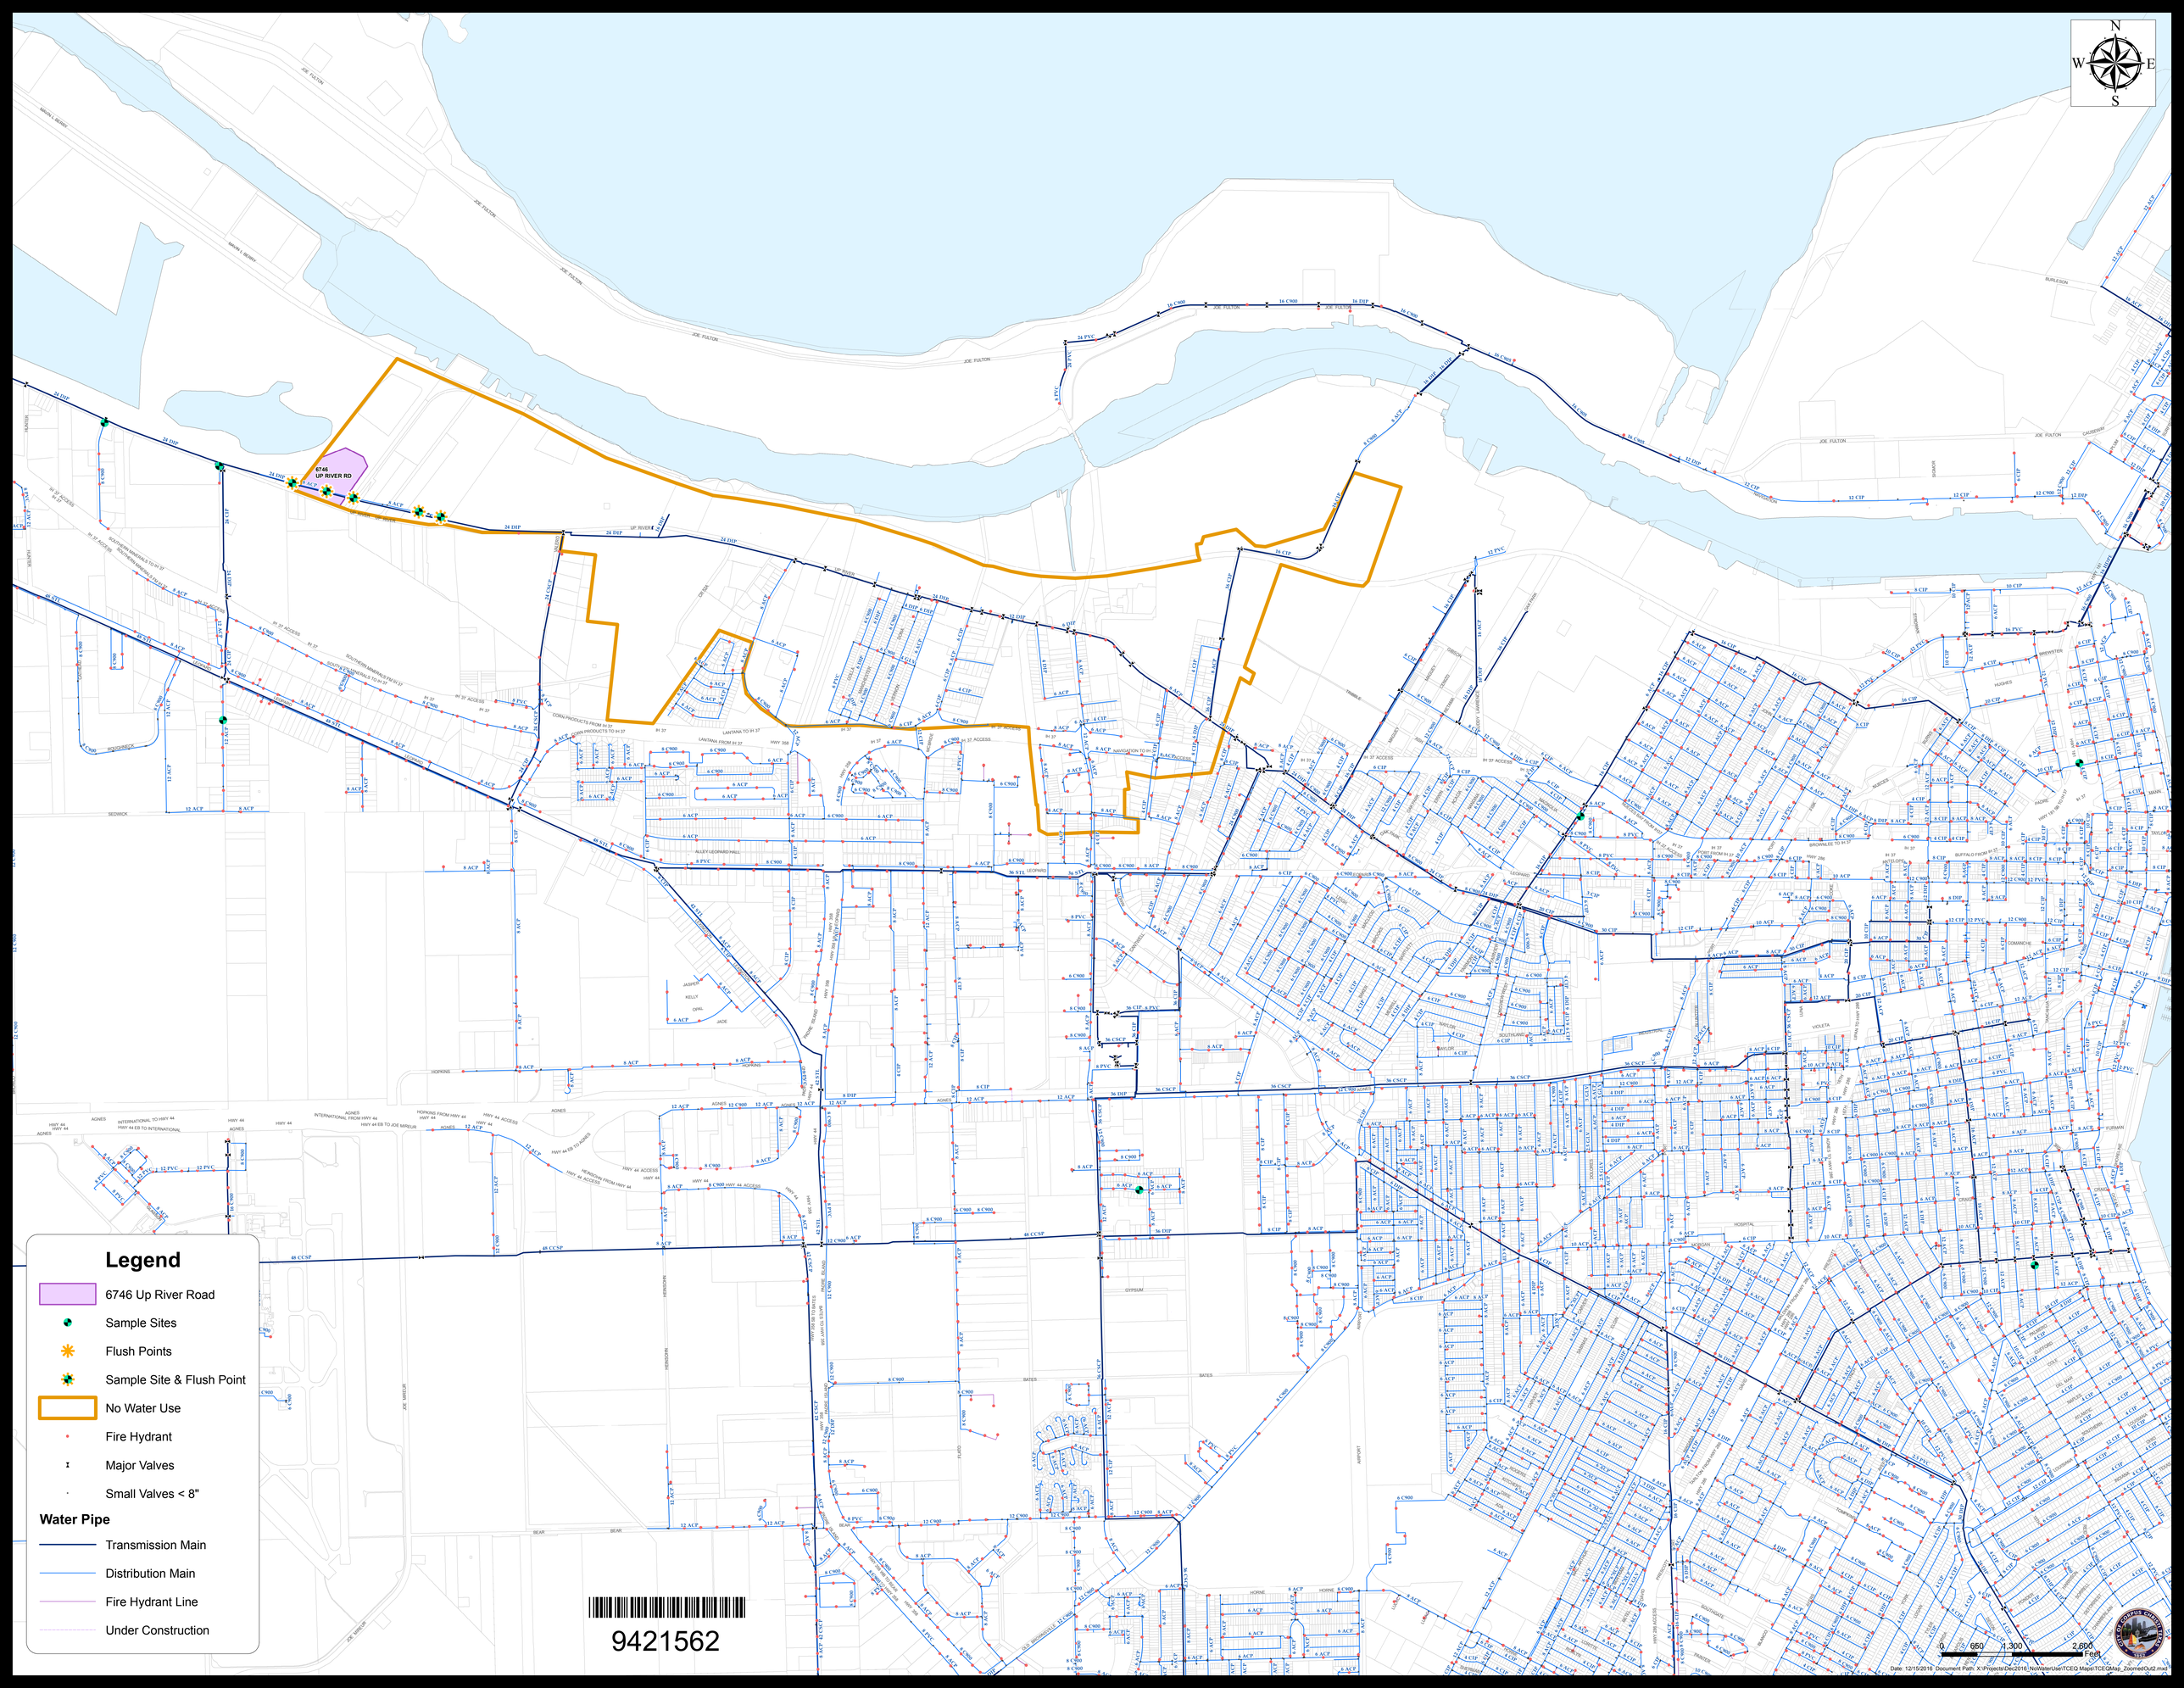
6746
UP RIVER RD
Legend
6746 Up River Road
Sample Sites
Flush Points
Sample Site & Flush Point
No Water Use
Fire Hydrant
Major Valves
Small Valves < 8"
Water Pipe
Transmission Main
Distribution Main
Fire Hydrant Line
Under Construction
9421562
0 650 1,300 2,600 Feet
Date: 12/15/2016 Document Path: X:\Projects\Dec2016\NoWaterUse\TCEQ Maps\TCEQMap_ZoomedOut2.mxd