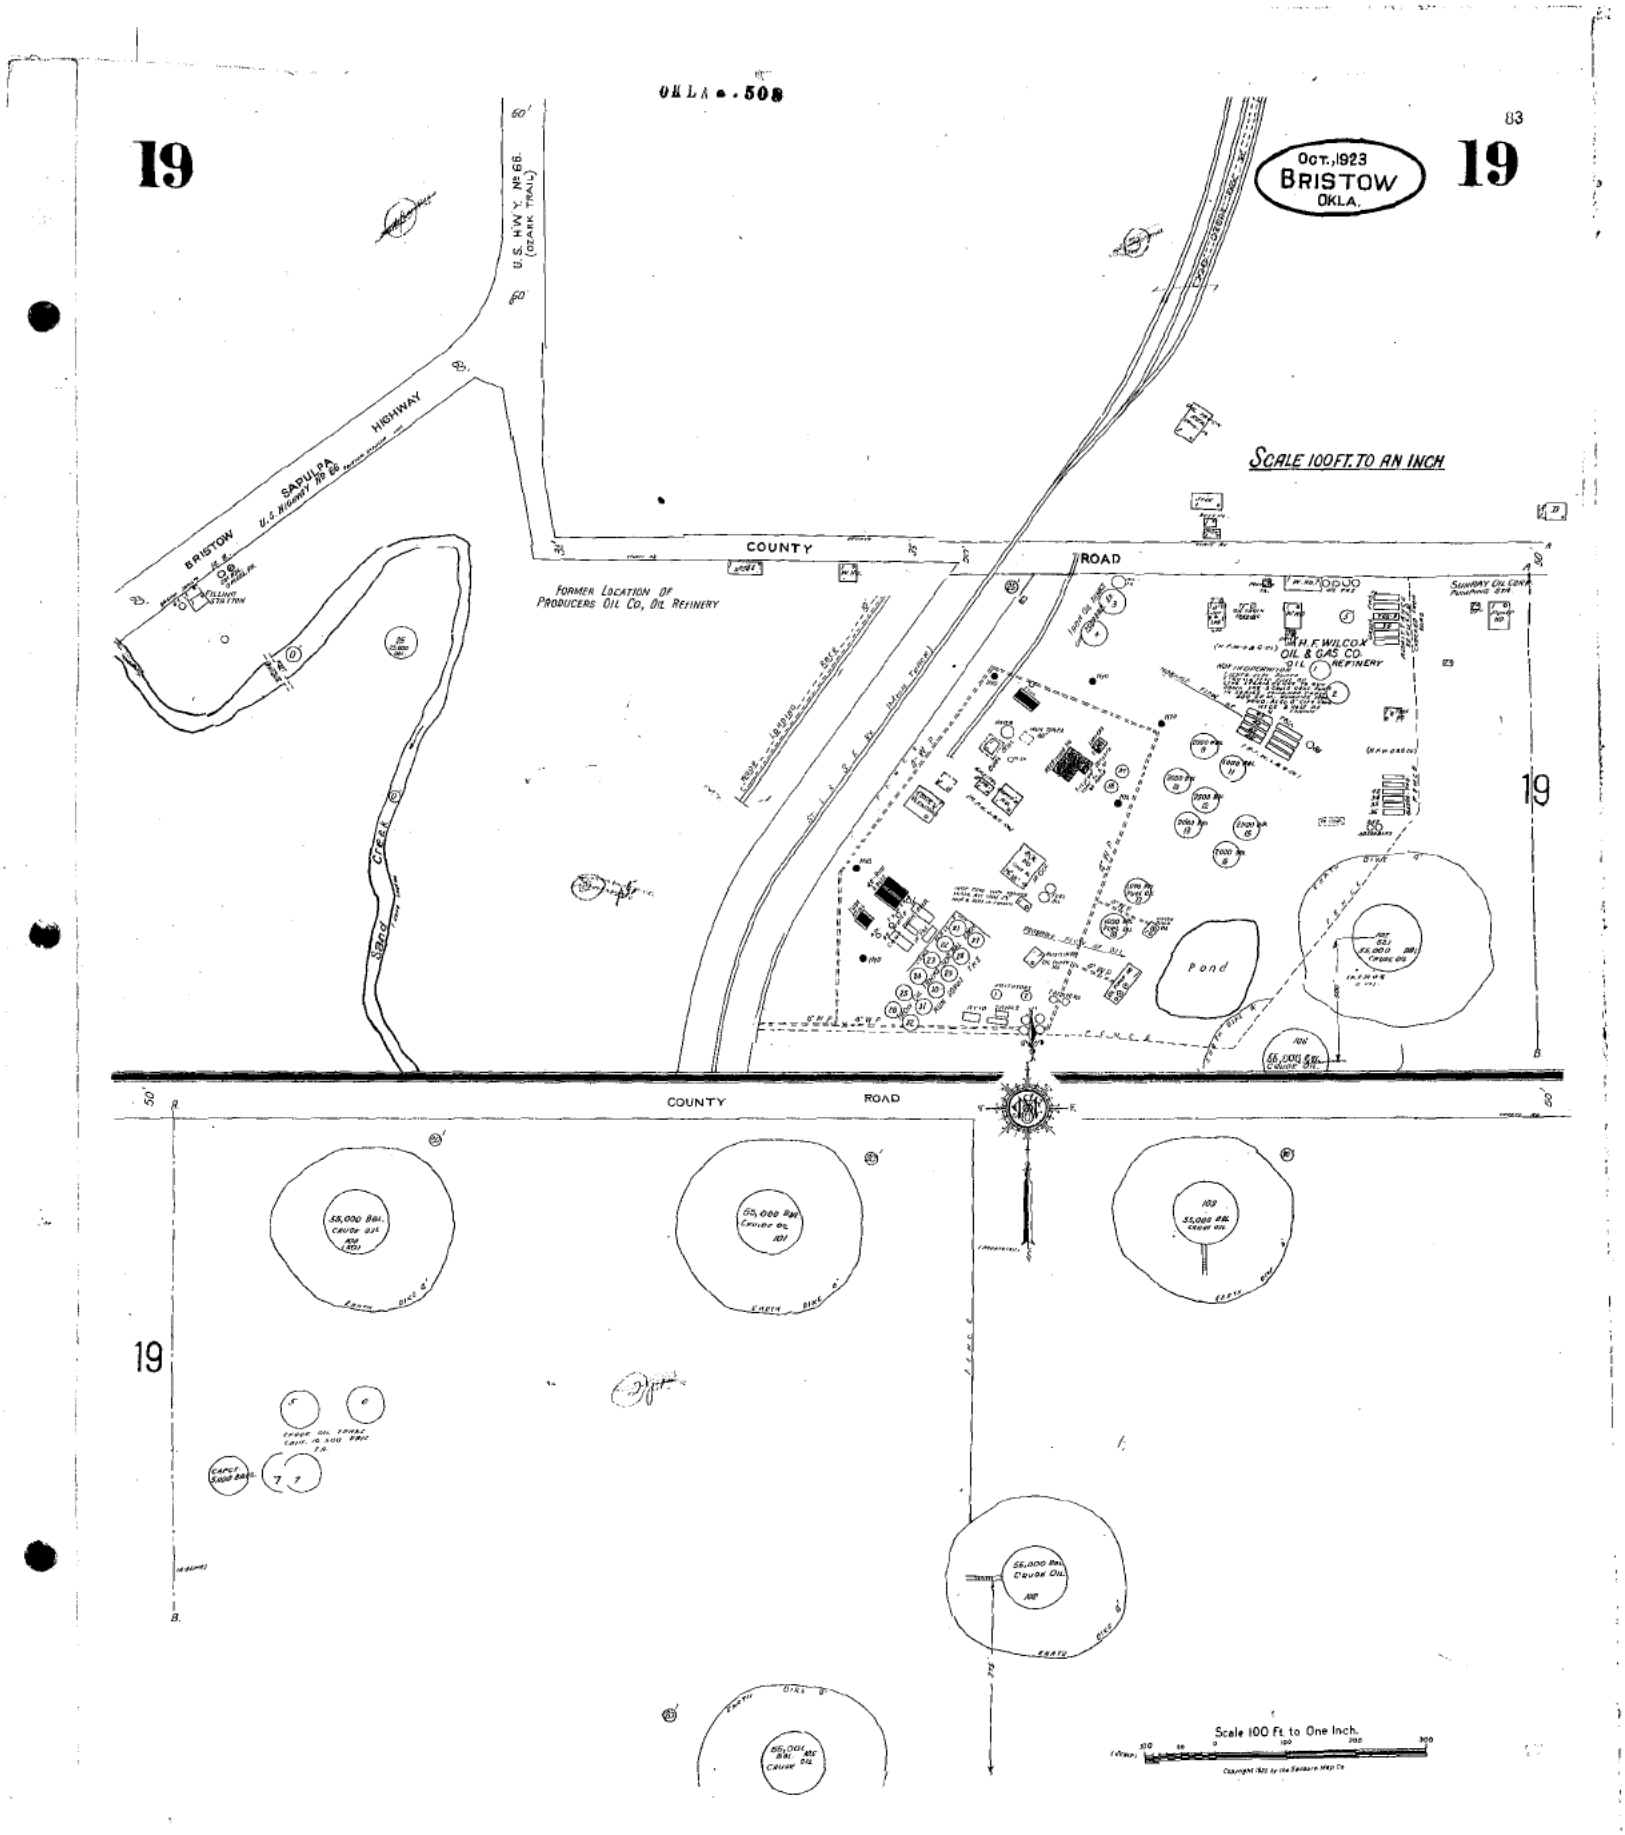
OKLA. 508
83
19
19
Oct., 1923
BRISTOW
OKLA.
U.S. HWY. No 66.
(OZARK TRAIL)
BRISTOW
SAPULPA
U.S. HIGHWAY No 66
HIGHWAY
SCALE 100 FT. TO AN INCH
COUNTY
ROAD
FORMER LOCATION OF
PRODUCERS OIL CO., OIL REFINERY
H. F. WILCOX
OIL & GAS CO.
OIL REFINERY
Sand Creek
Pond
19
COUNTY
ROAD
19
55,000 BBL.
CRUDE OIL
Scale 100 Ft. to One Inch.

9751361