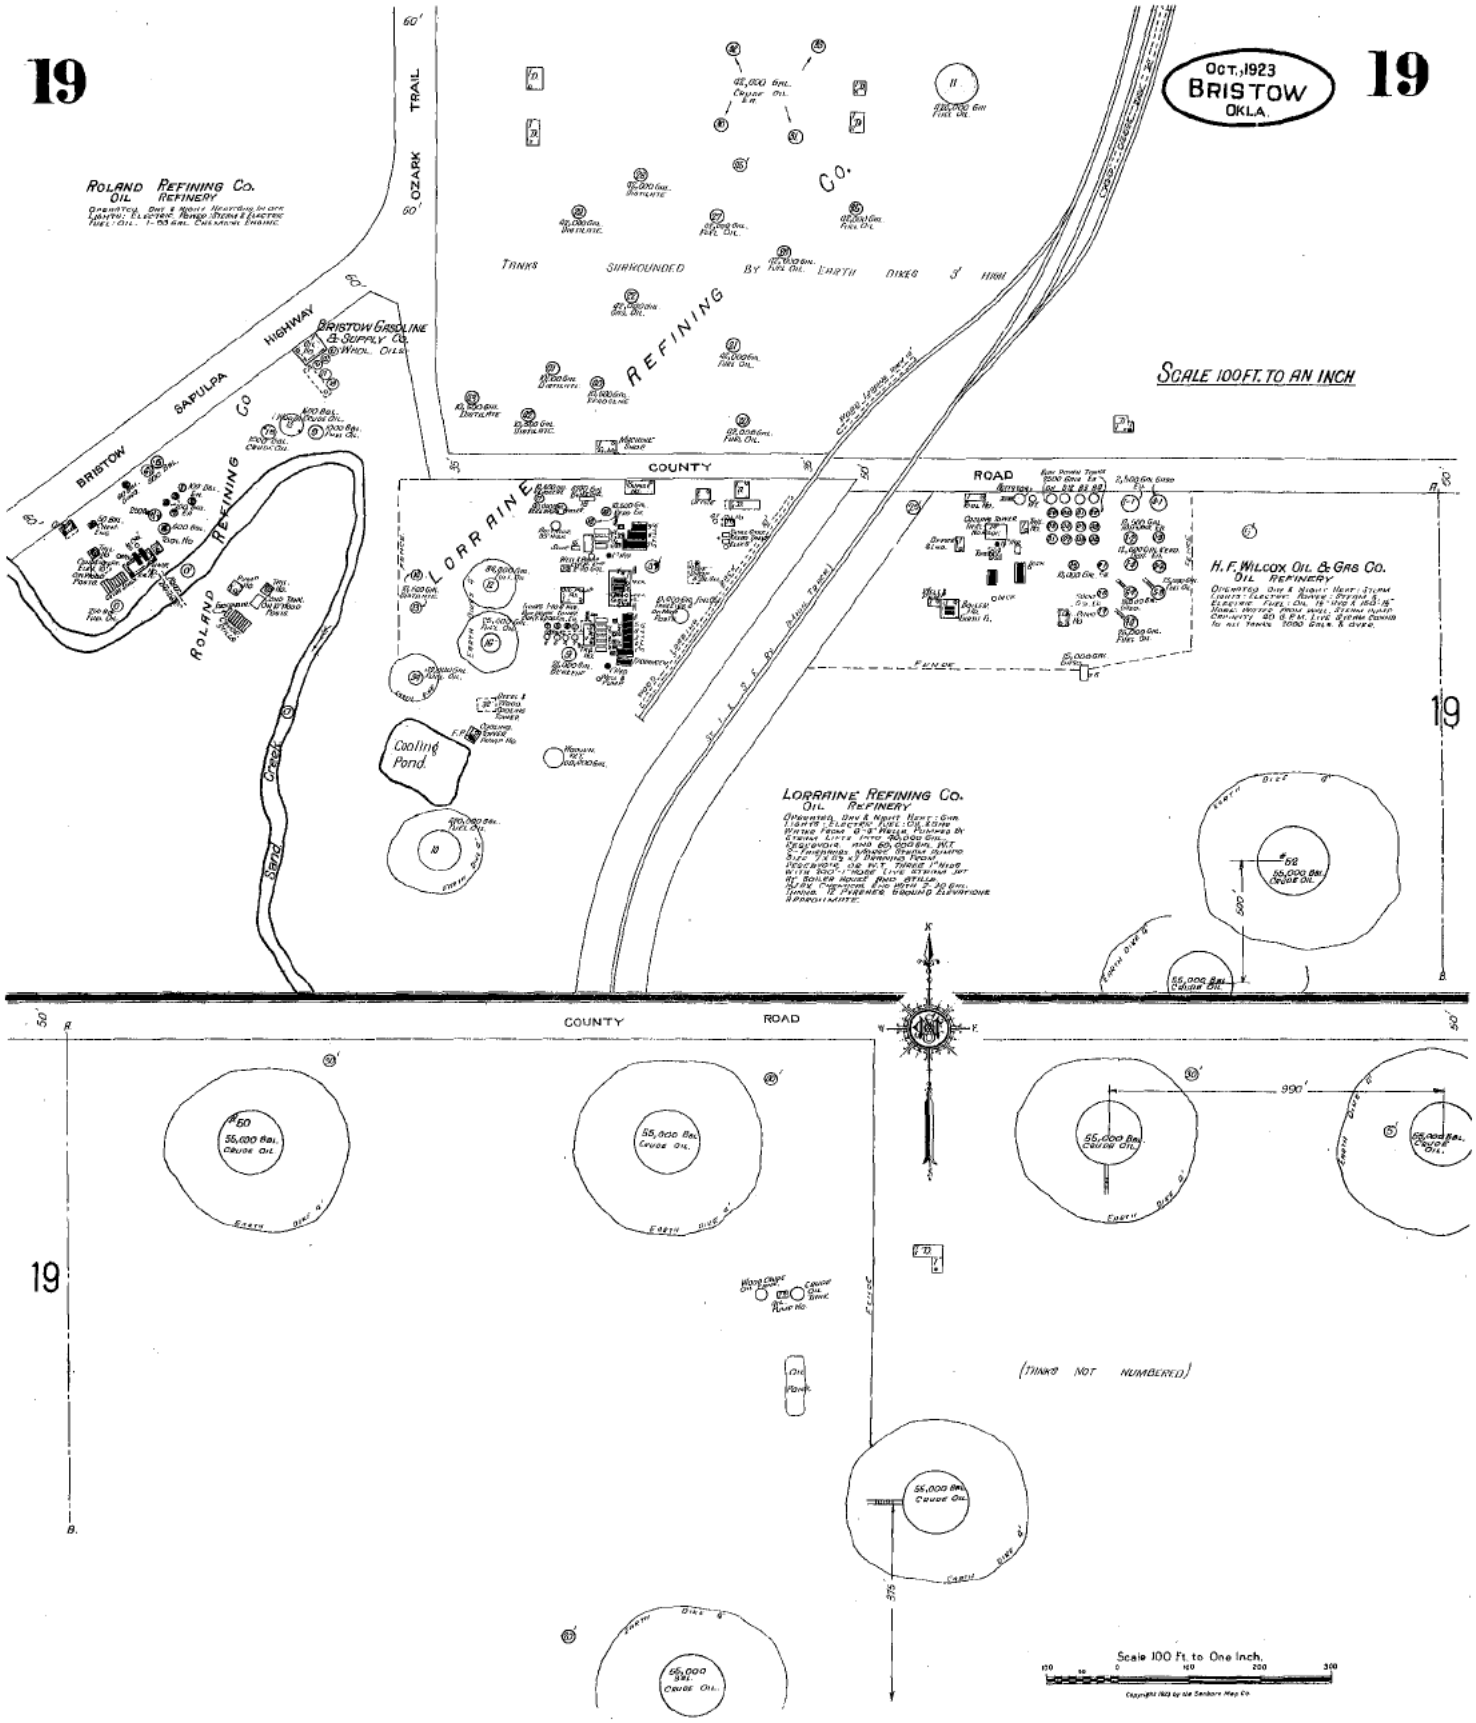
19
Oct., 1923
BRISTOW
OKLA.
19
ROLAND REFINING CO.
OIL REFINERY
OZARK TRAIL
BRISTOW SAPULPA HIGHWAY
BRISTOW GASOLINE & SUPPLY CO.
ROLAND REFINING CO
TANKS SURROUNDED BY EARTH DIKES 3' HIGH
REFINING CO.
SCALE 100 FT. TO AN INCH
COUNTY ROAD
LORRAINE
H. F. WILCOX OIL & GAS CO.
OIL REFINERY
Cooling Pond
Sand Creek
LORRAINE REFINING CO.
OIL REFINERY
19
COUNTY ROAD
990'
(TANKS NOT NUMBERED)
19
Scale 100 Ft. to One Inch.

9751362