Dec 11, 2015 9:32am dholmer M:\CAD\Projects\0557-McGinnes Industrial Maintenance Corp\San Jacinto Waste Pits_Quarterly Inspection Reports\2015-10\0557-QIR-003.dwg October 2015 Semi-Annual Inspection

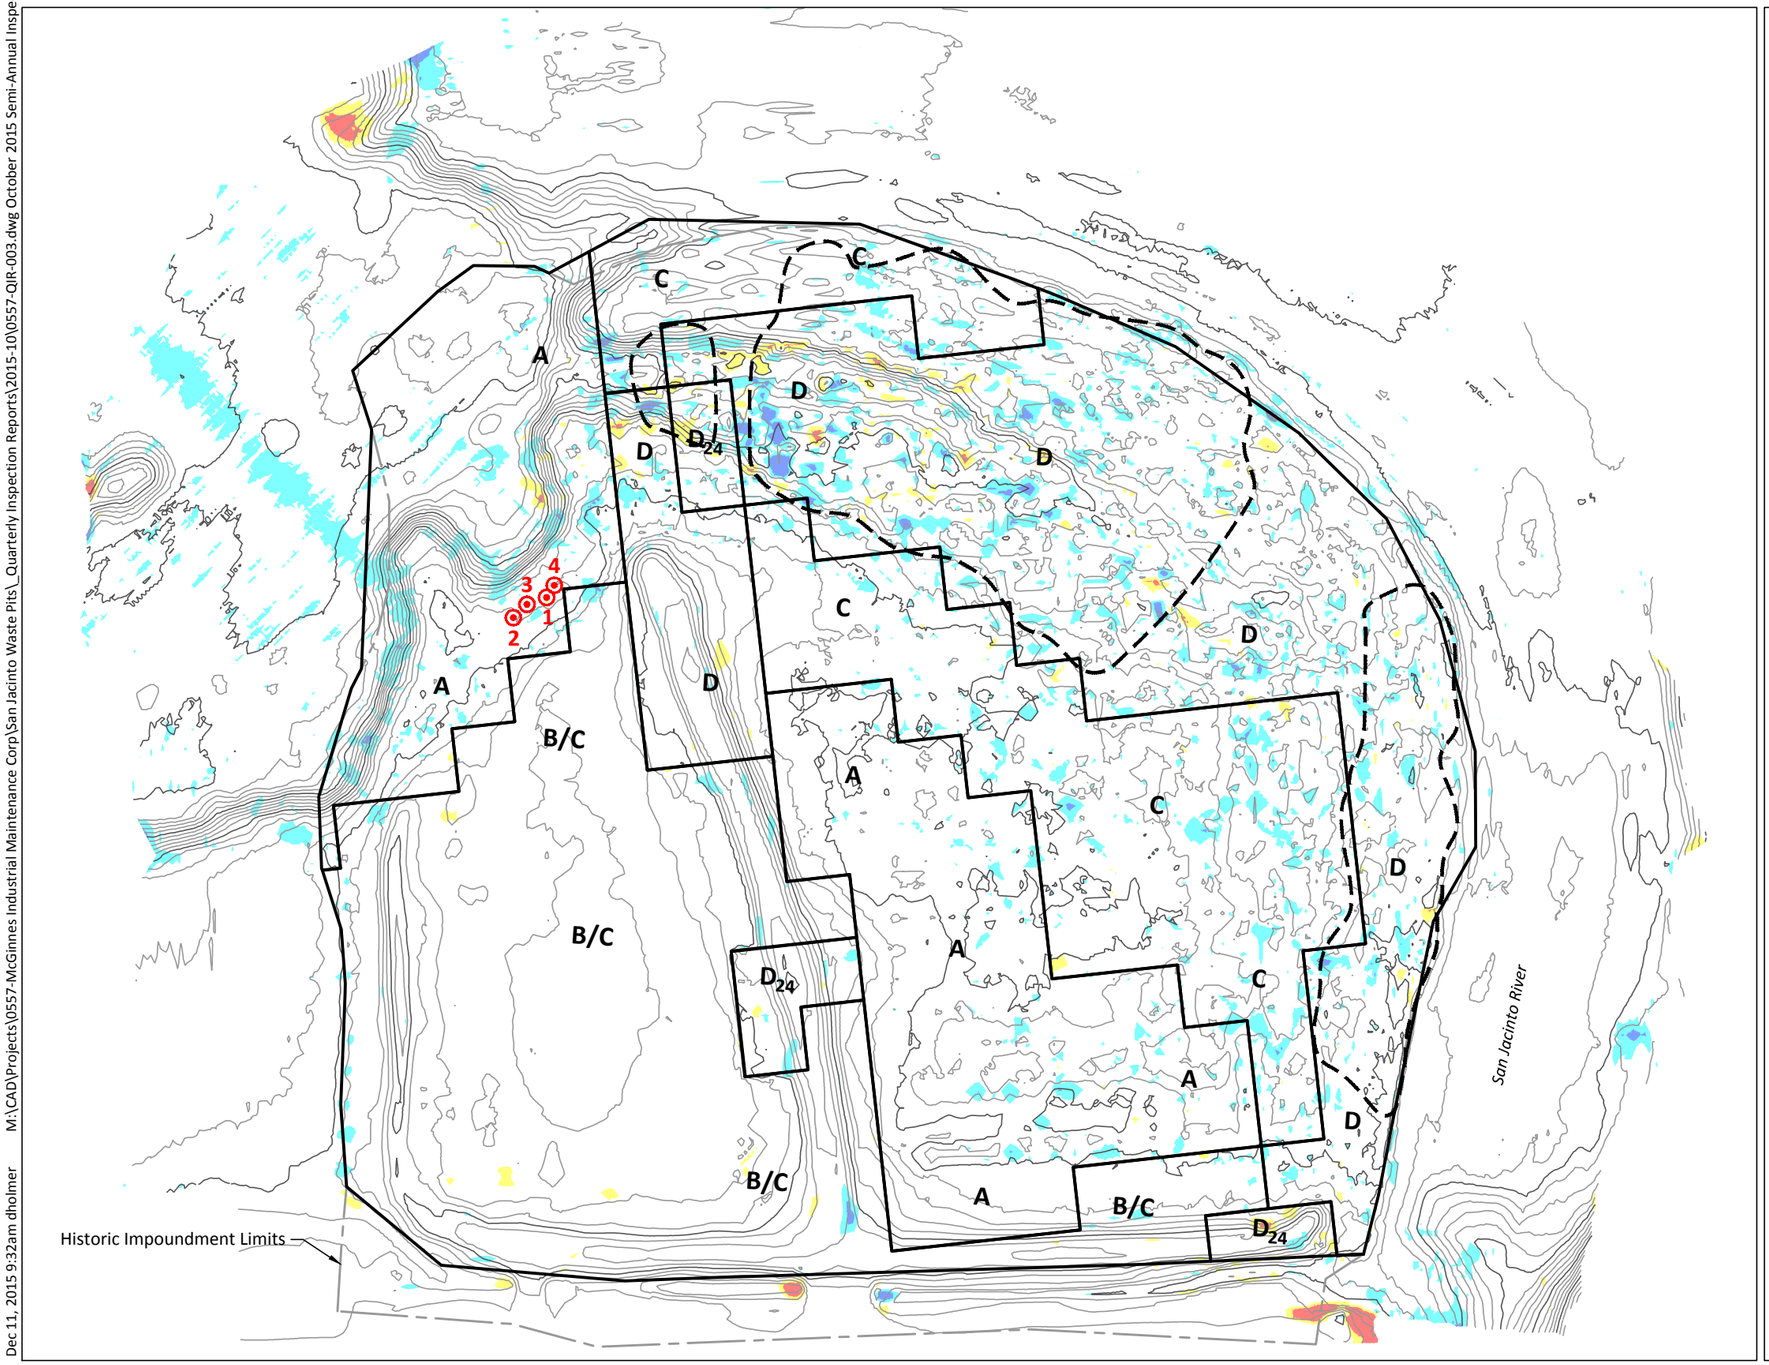

LEGEND:

- October 2015 Bathymetric and Topographic Contours (1 Foot Interval)
- 1 Probe Location
- B/C Armored Cap Type and Boundary
- Historic Impoundment Limits
- > 1.0 Foot Increase
- 0.5 Foot Increase to 1.0 Foot Increase
- 0.5 Foot Increase to 0.5 Foot Decrease
- 0.5 Foot Decrease to 1.0 Foot Decrease
- > 1.0 Foot Decrease
- 30' x 30' Example 30'x30' Area

SOURCE: Drawing prepared from surveys provided by Hydrographic Consultants dated July 2015 and October 2015.
HORIZONTAL DATUM: Texas State Plane South Central, NAD83, U.S. Feet.
VERTICAL DATUM: NAVD 88.

0 120
Scale in Feet

ANCHOR QEA

9752939

Figure 3
October 2015 Semi-Annual Inspection
Post TCRA Semi-Annual Inspection (October 2015)
San Jacinto River Waste Pits Superfund Site