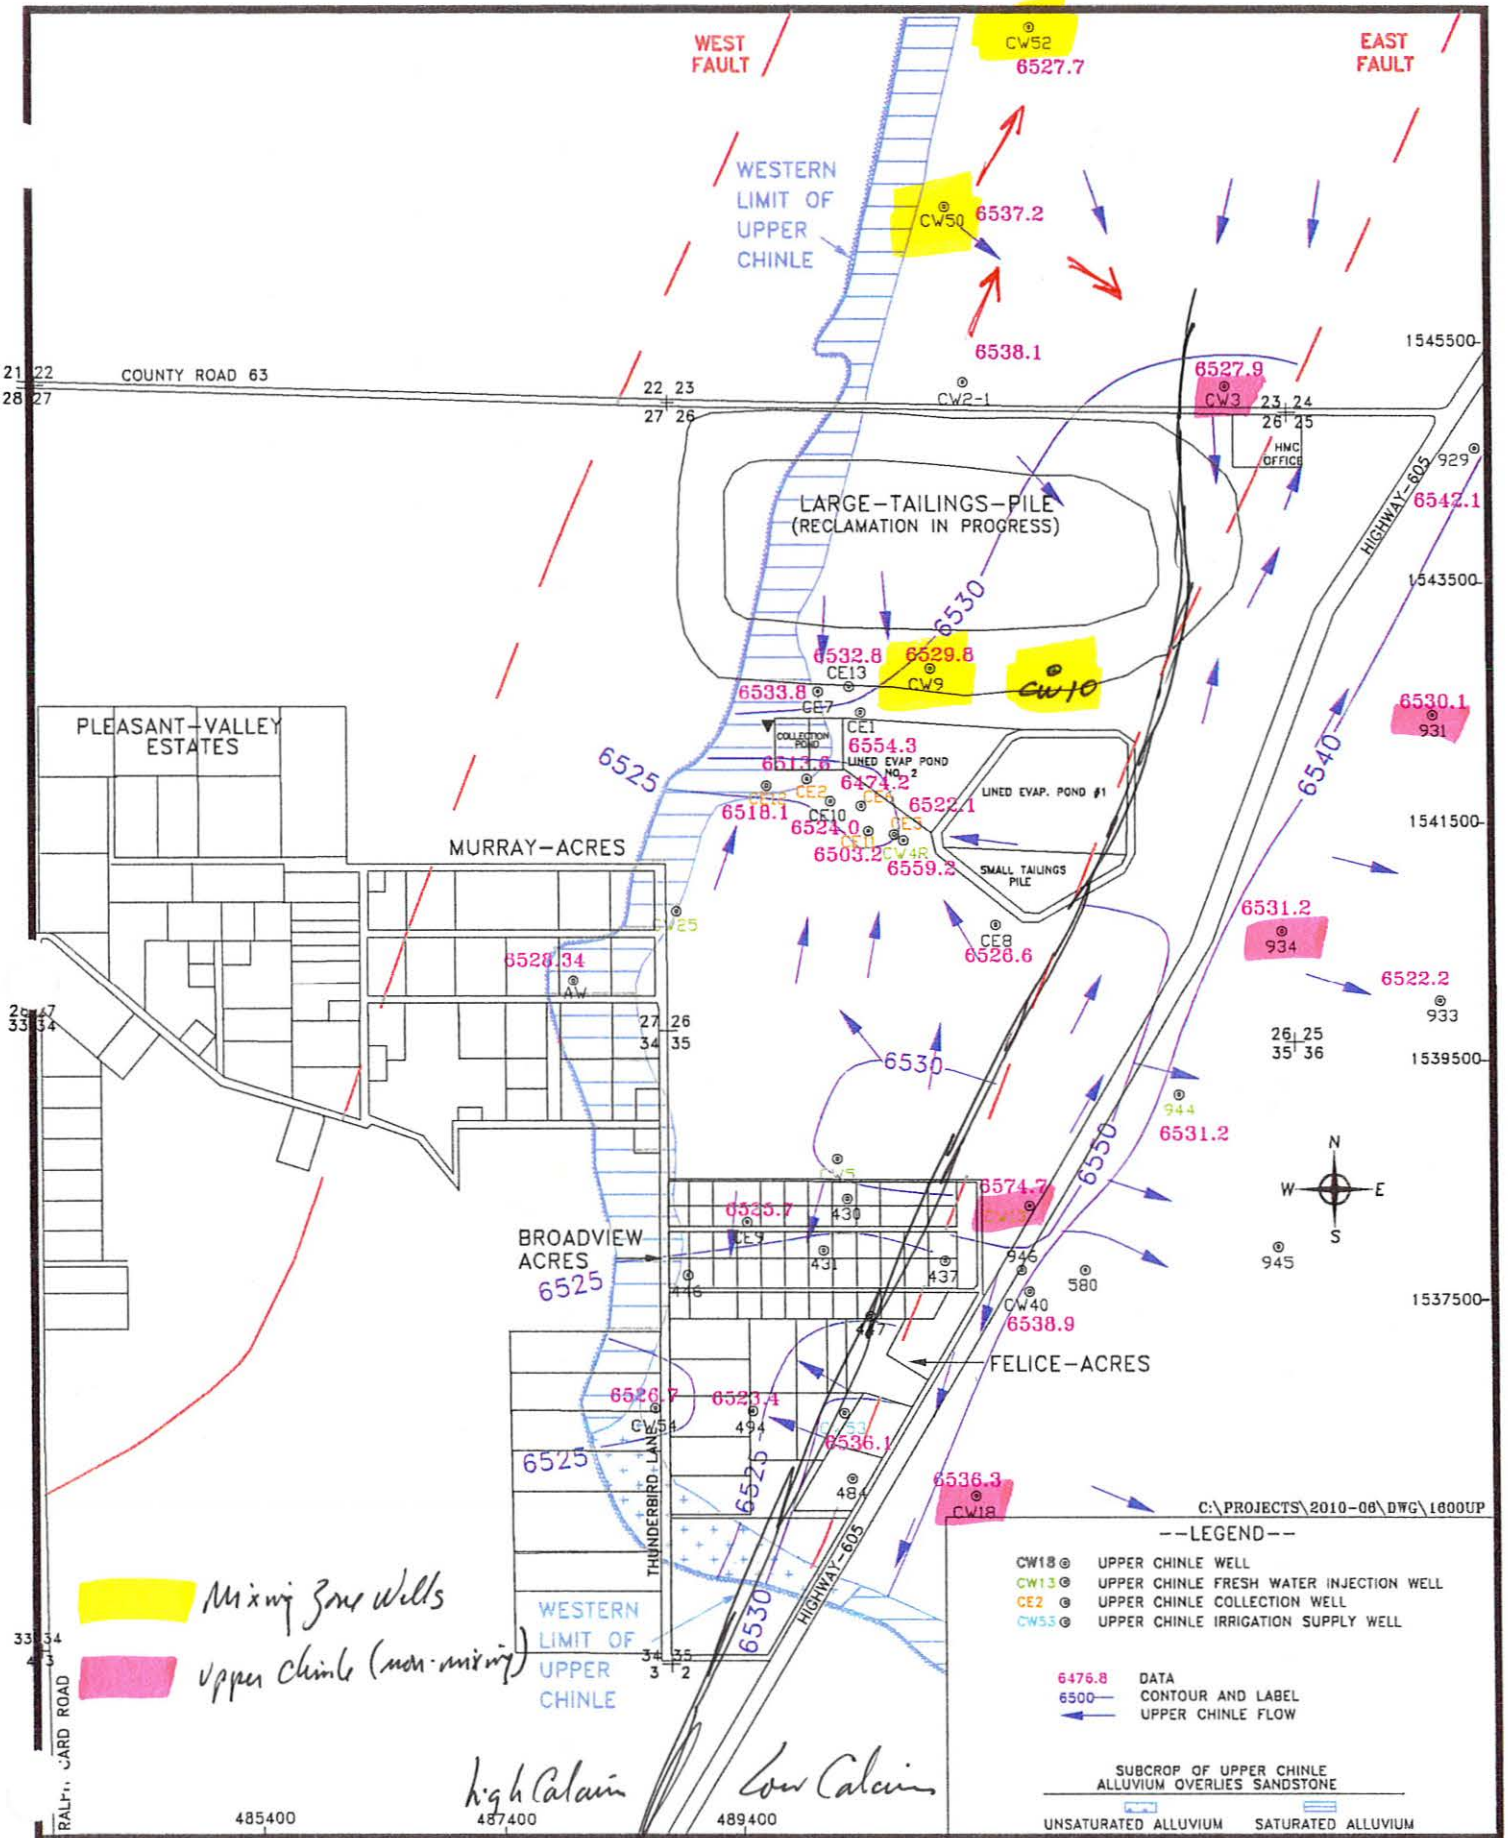

HOMESTAKE MILL AND ADJACENT PROPERTIES ~ GRANTS, NM ~ TOWNSHIP-11&12N, RANGE-10W

FIGURE 5.2-1. WATER-LEVEL ELEVATIONS OF THE UPPER CHINLE AQUIFER, FALL 2009, FT-MSL

DATE: 1/27/10

SCALE: 1"=650'

PAGE: 5.2-3

9787562

URANIUM

0.09 mg/l Chinle

0.18 mg/l Mixing zone

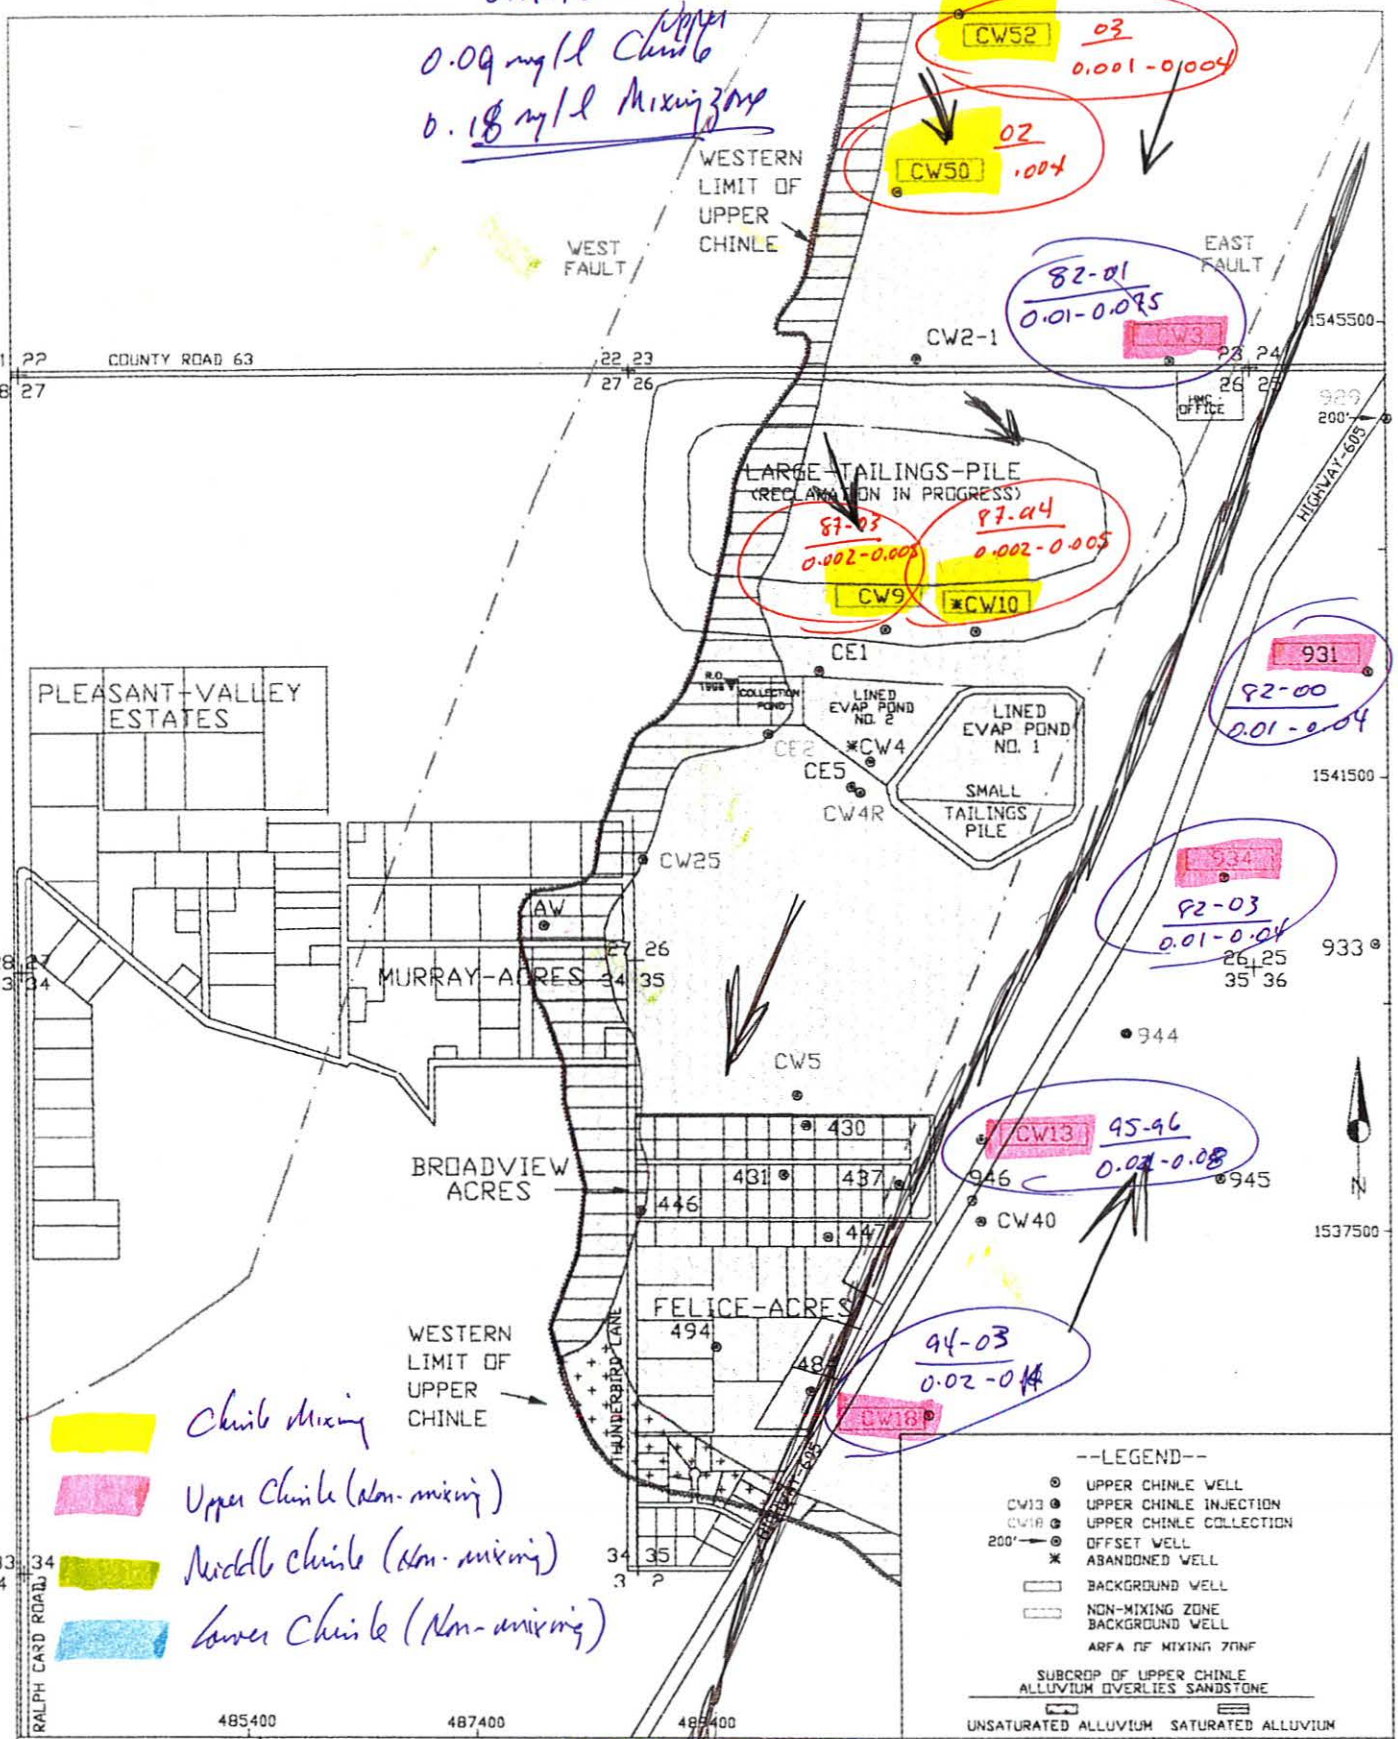

SCALE: 1"=1600' | HOMESTAKE-MILL-AND-ADJACENT-PROPERTIES | GRANTS-NM-TOWNSHIP-11&12-N-RANGE-10-W | DATE: 10/04/03

FIGURE 6-2. UPPER CHINLE MIXING ZONE AND BACKGROUND WELLS

c:\dd\projects\2003-06\UP1600

high calcium

low calcium

C02