TCEQ SWR No. 30900

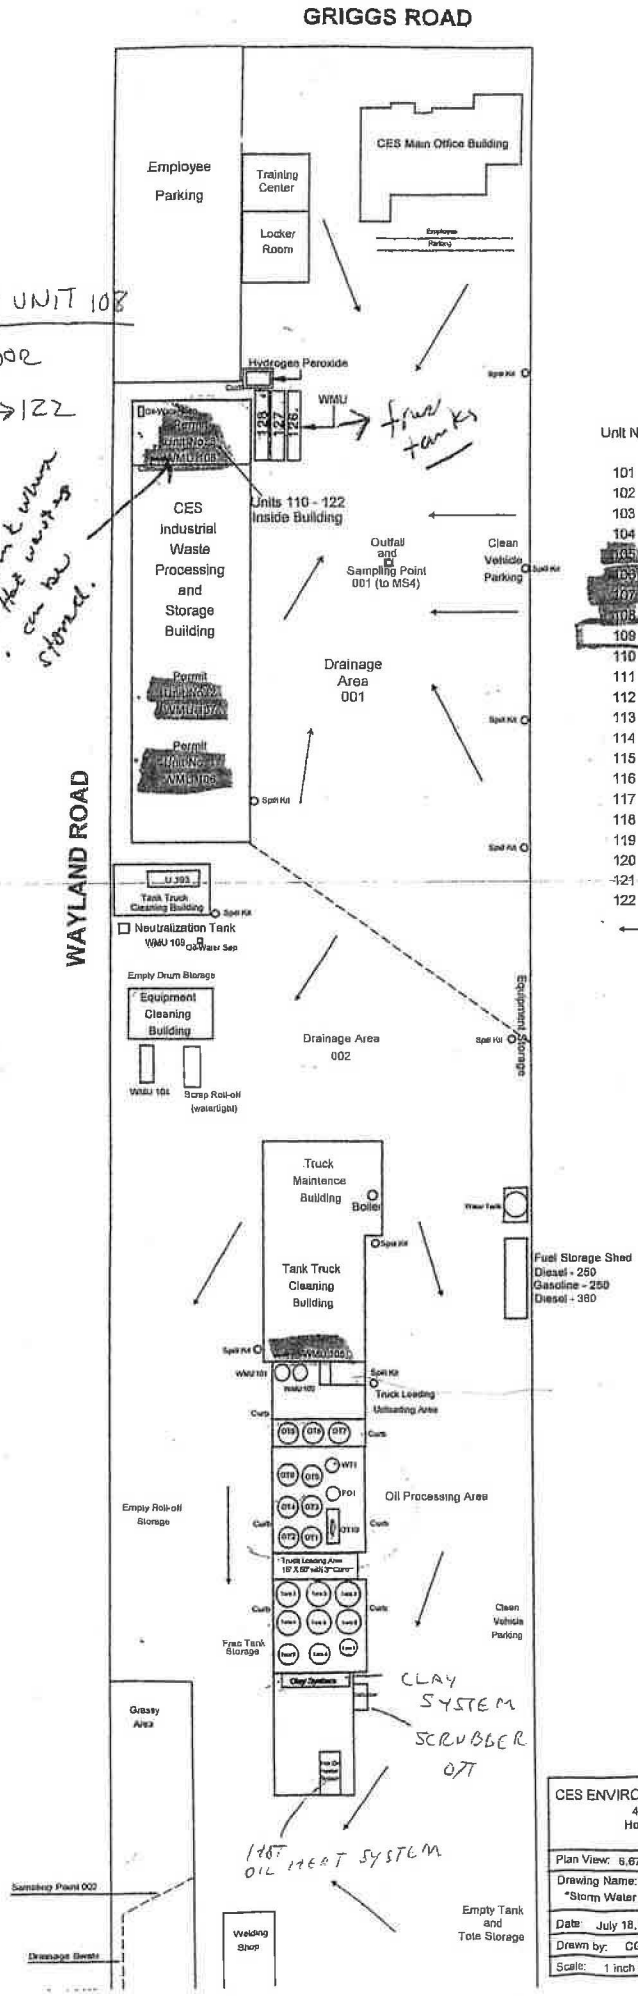

Unit No.	Description
101	4,000 Gallon Nonhazardous Wastewater Tank
102	4,000 Gallon Nonhazardous Wastewater Tank
103	25 cu.yd. Nonhazardous Sludge Box
104	40 cu.yd. Open Top Box for Plant Trash
105	Hazardous Waste Container Storage Area
106	Container Storage Area - Permit Unit No. 1 (ISWP No. 39048) } Boxes
107	Container Storage Area - Permit Unit No. 2 (ISWP No. 39048) } Boxes
108	Permitted Nonhazardous Tank - Permit Unit No. 3 (ISWP No. 39048)
109	Wastewater Treatment System for Tank Truck Cleaning Operation
110	Tank T1 - Wastewater Treatment Unit
111	Tank T2 - Wastewater Treatment Unit
112	Tank T3 - Wastewater Treatment Unit
113	Tank T4 - Wastewater Treatment Unit
114	Tank T5 - Wastewater Treatment Unit
115	Tank T6 - Wastewater Treatment Unit
116	Tank T7 - Wastewater Treatment Unit
117	Tank T8 - Wastewater Treatment Unit
118	Tank T9 - Wastewater Treatment Unit
119	Tank T10 - Wastewater Treatment Unit
120	Tank T11 - Wastewater Treatment Unit
121	Tank T12 - Wastewater Treatment Unit
122	Water Solids Separator - Wastewater Treatment Unit

← Indicates Direction of Stormwater

CES ENVIRONMENTAL SERVICES, INC. 4904 Griggs Road Houston, Texas 77021 713-676-1460
Plan View: 6.67 Acre Tract
Drawing Name: "Storm Water Pollution Prevention Plan Site"
Date: July 18, 2008 (Rev)
Drawn by: CGH/clm
Scale: 1 inch = 74 feet

9849067