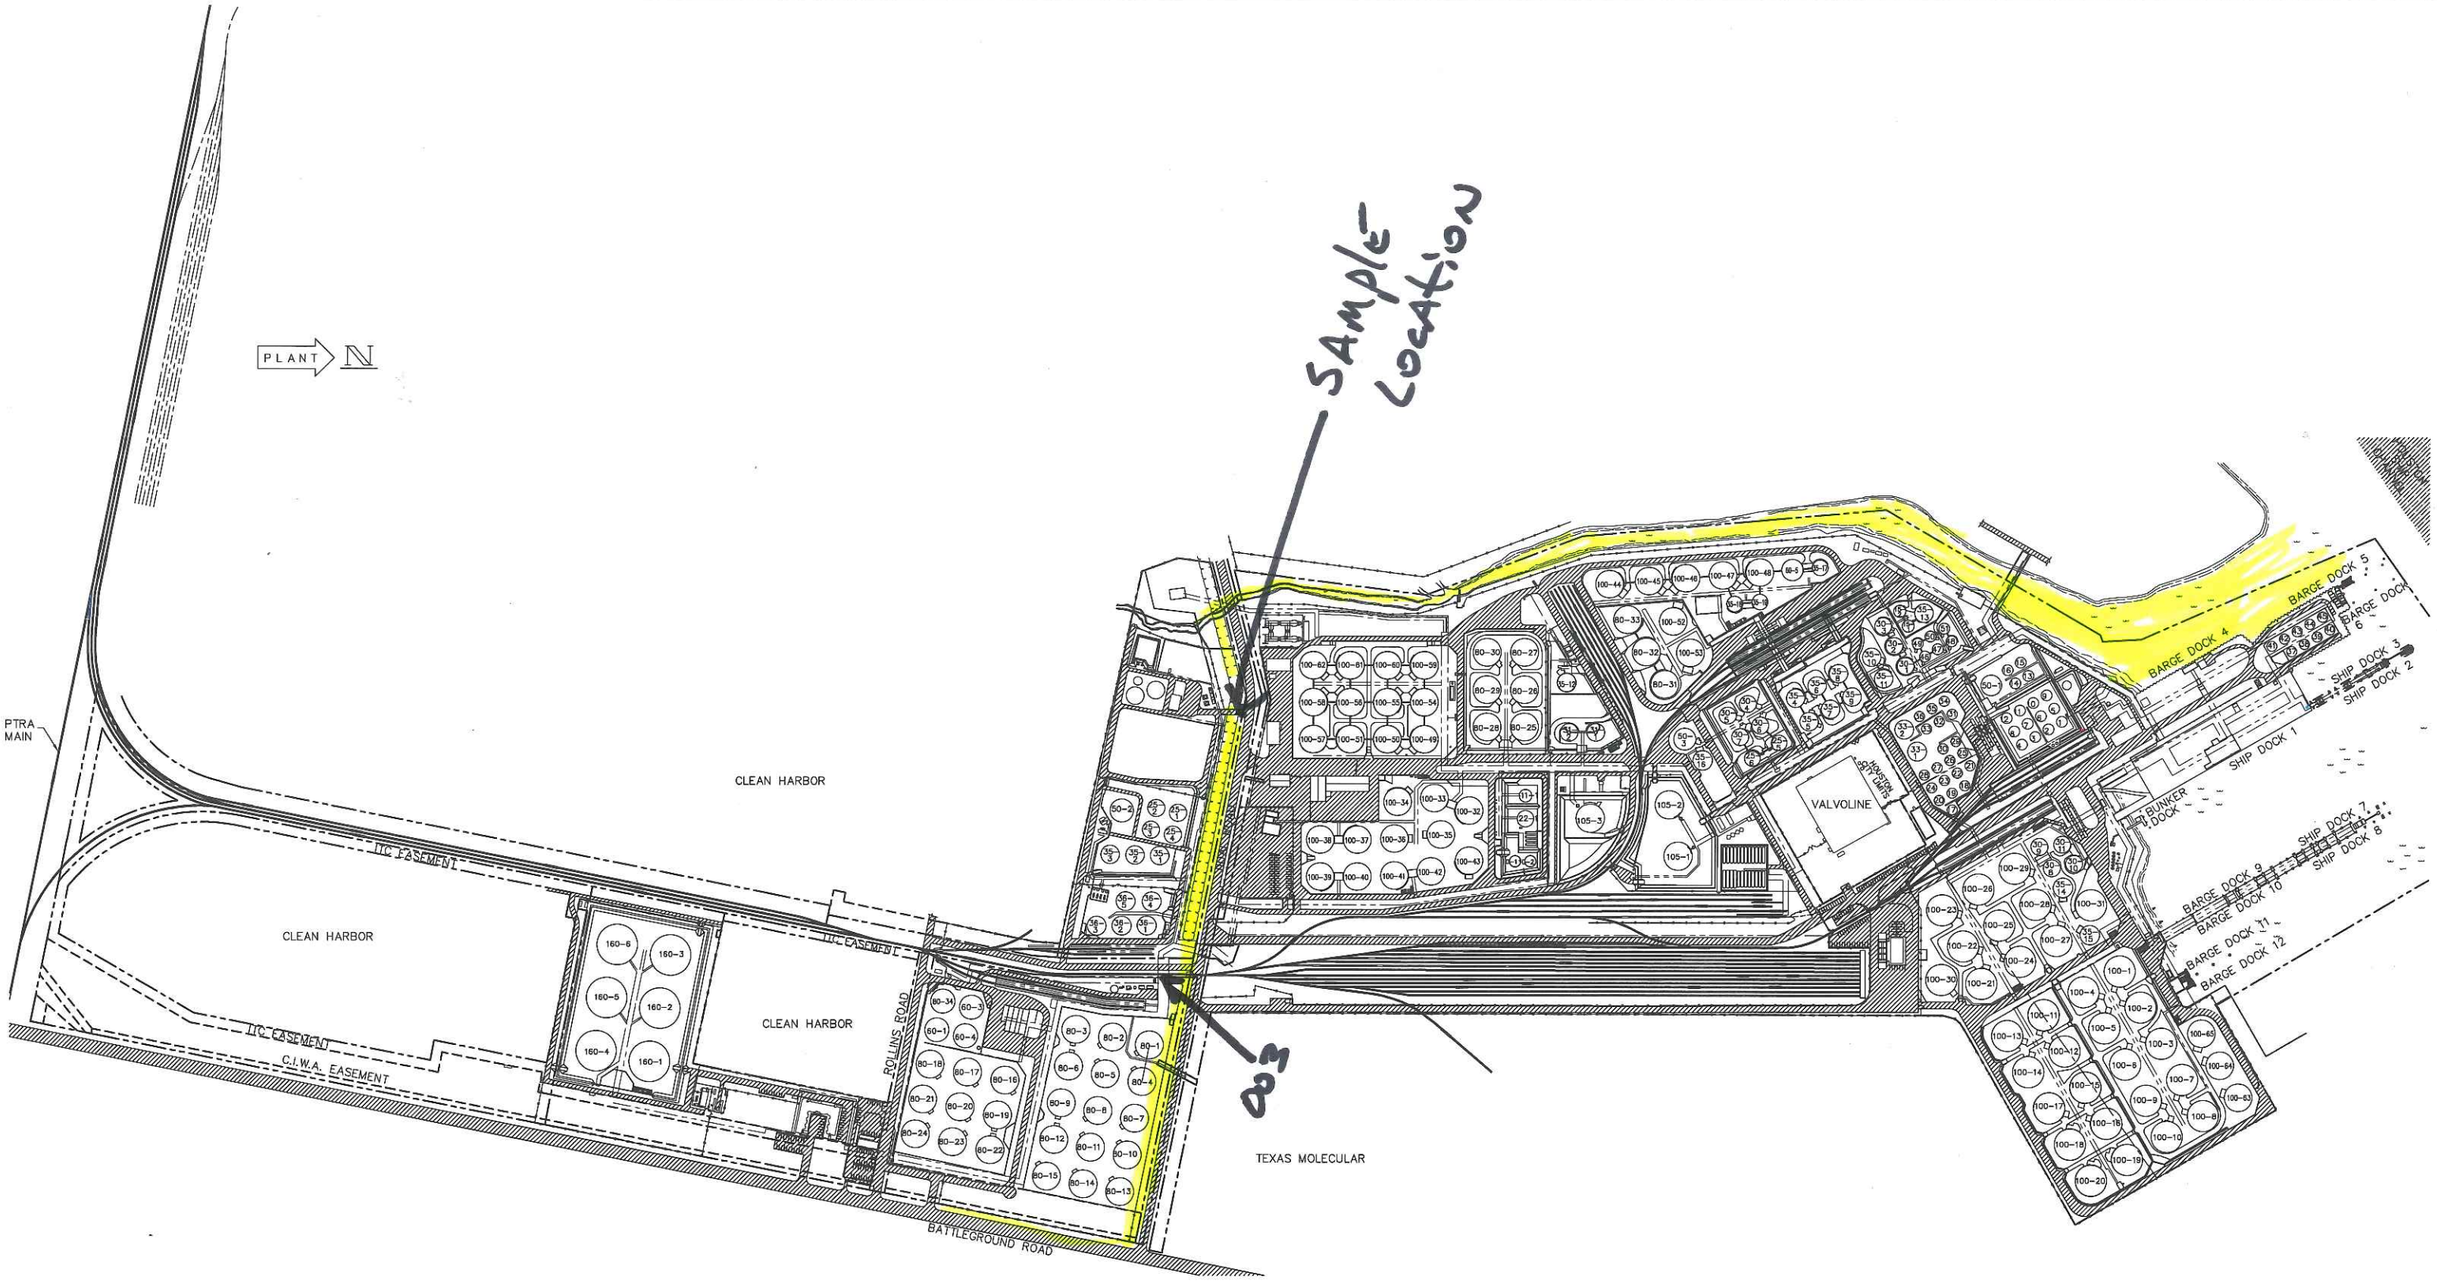

C.N. 8940

9962870

NOTE:
ALL DIMENSIONS TO BE FIELD VERIFIED BY CONTRACTOR BEFORE CONSTRUCTION.

REV.	BY	DATE	DESCRIPTION
A	RJL	5/17	GENERAL REVISION UPDATE

Intercontinental Terminals Company

P.O. Box 698 Deer Park, Tx. 77536

DATE:	22x34 SCALE:	11x17 SCALE:	DRAWN BY RJL
1/15/10	1=300	1=600	REVISED 5/12/17

PLOT PLANS

OVERALL PLOT PLAN

DRAWING NUMBER XXX A