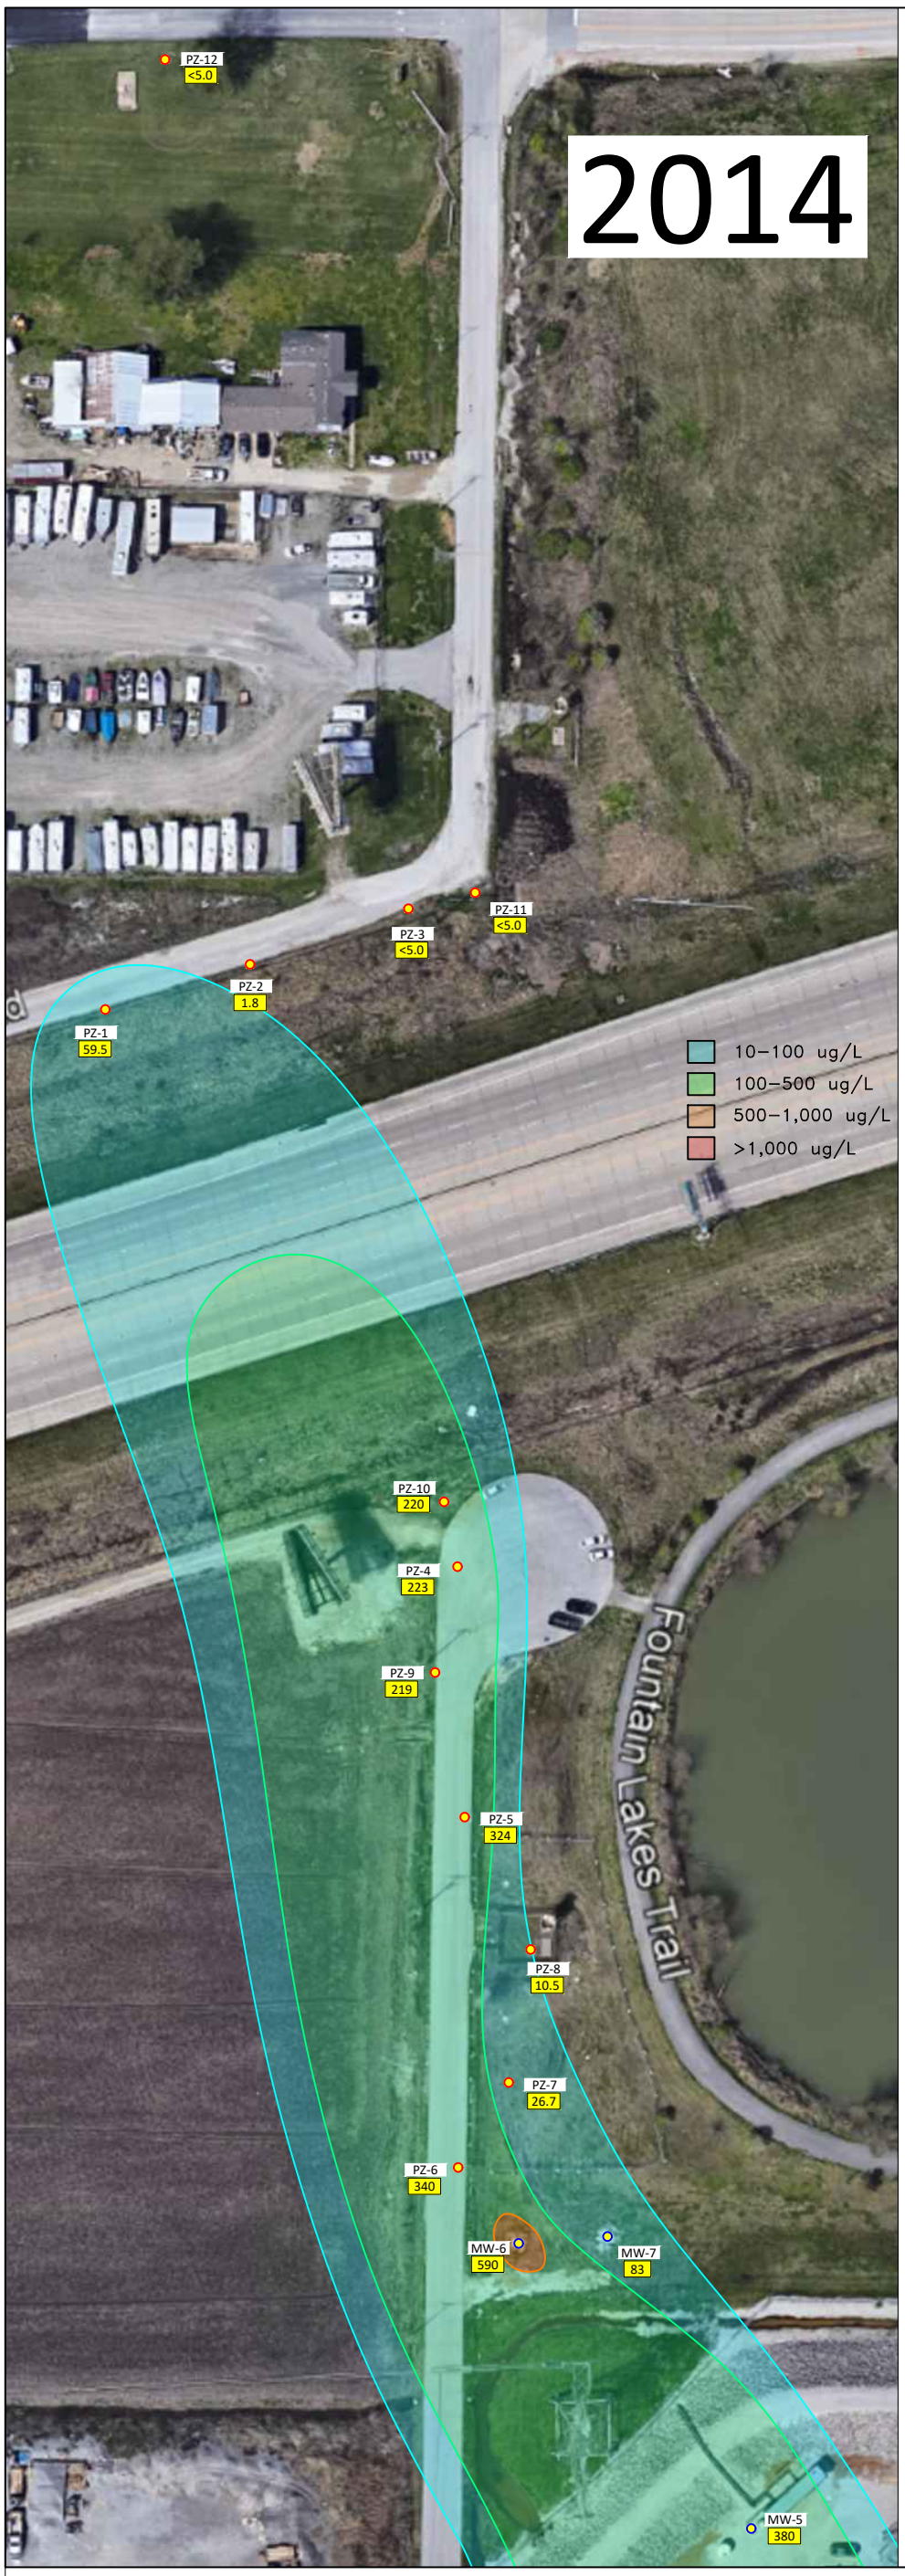

LEGEND

MW-6 — MONITORING WELL

PZ-5 — PIEZOMETER

340 — cis-DCE CONCENTRATION (ug/L)

NOTES:

1. 2014 DATA FROM WELLS PZ-1, PZ-2, AND PZ-3 COLLECTED ON 8/25/14.
2. ZVI BARRIER INSTALLED ON 10/27/14.

40577306

0 100'

SCALE (FEET)

XDD ENVIRONMENTAL

| | |
|---|---|
| SCALE: 1" = 100' | TITLE: cis-DCE CONCENTRATIONS HUSTER RD. SUBSTATION ST. CHARLES, MO |
| DATE: JUNE 2021 | |
| PROJECT NO.: 12036 | |
| CLIENT: AMEREN | |
| DRAWN BY: PC | DRAWING NO. FIGURE X |
| CHECKED BY: DI | REV. |
| APPROVED BY: DI | |