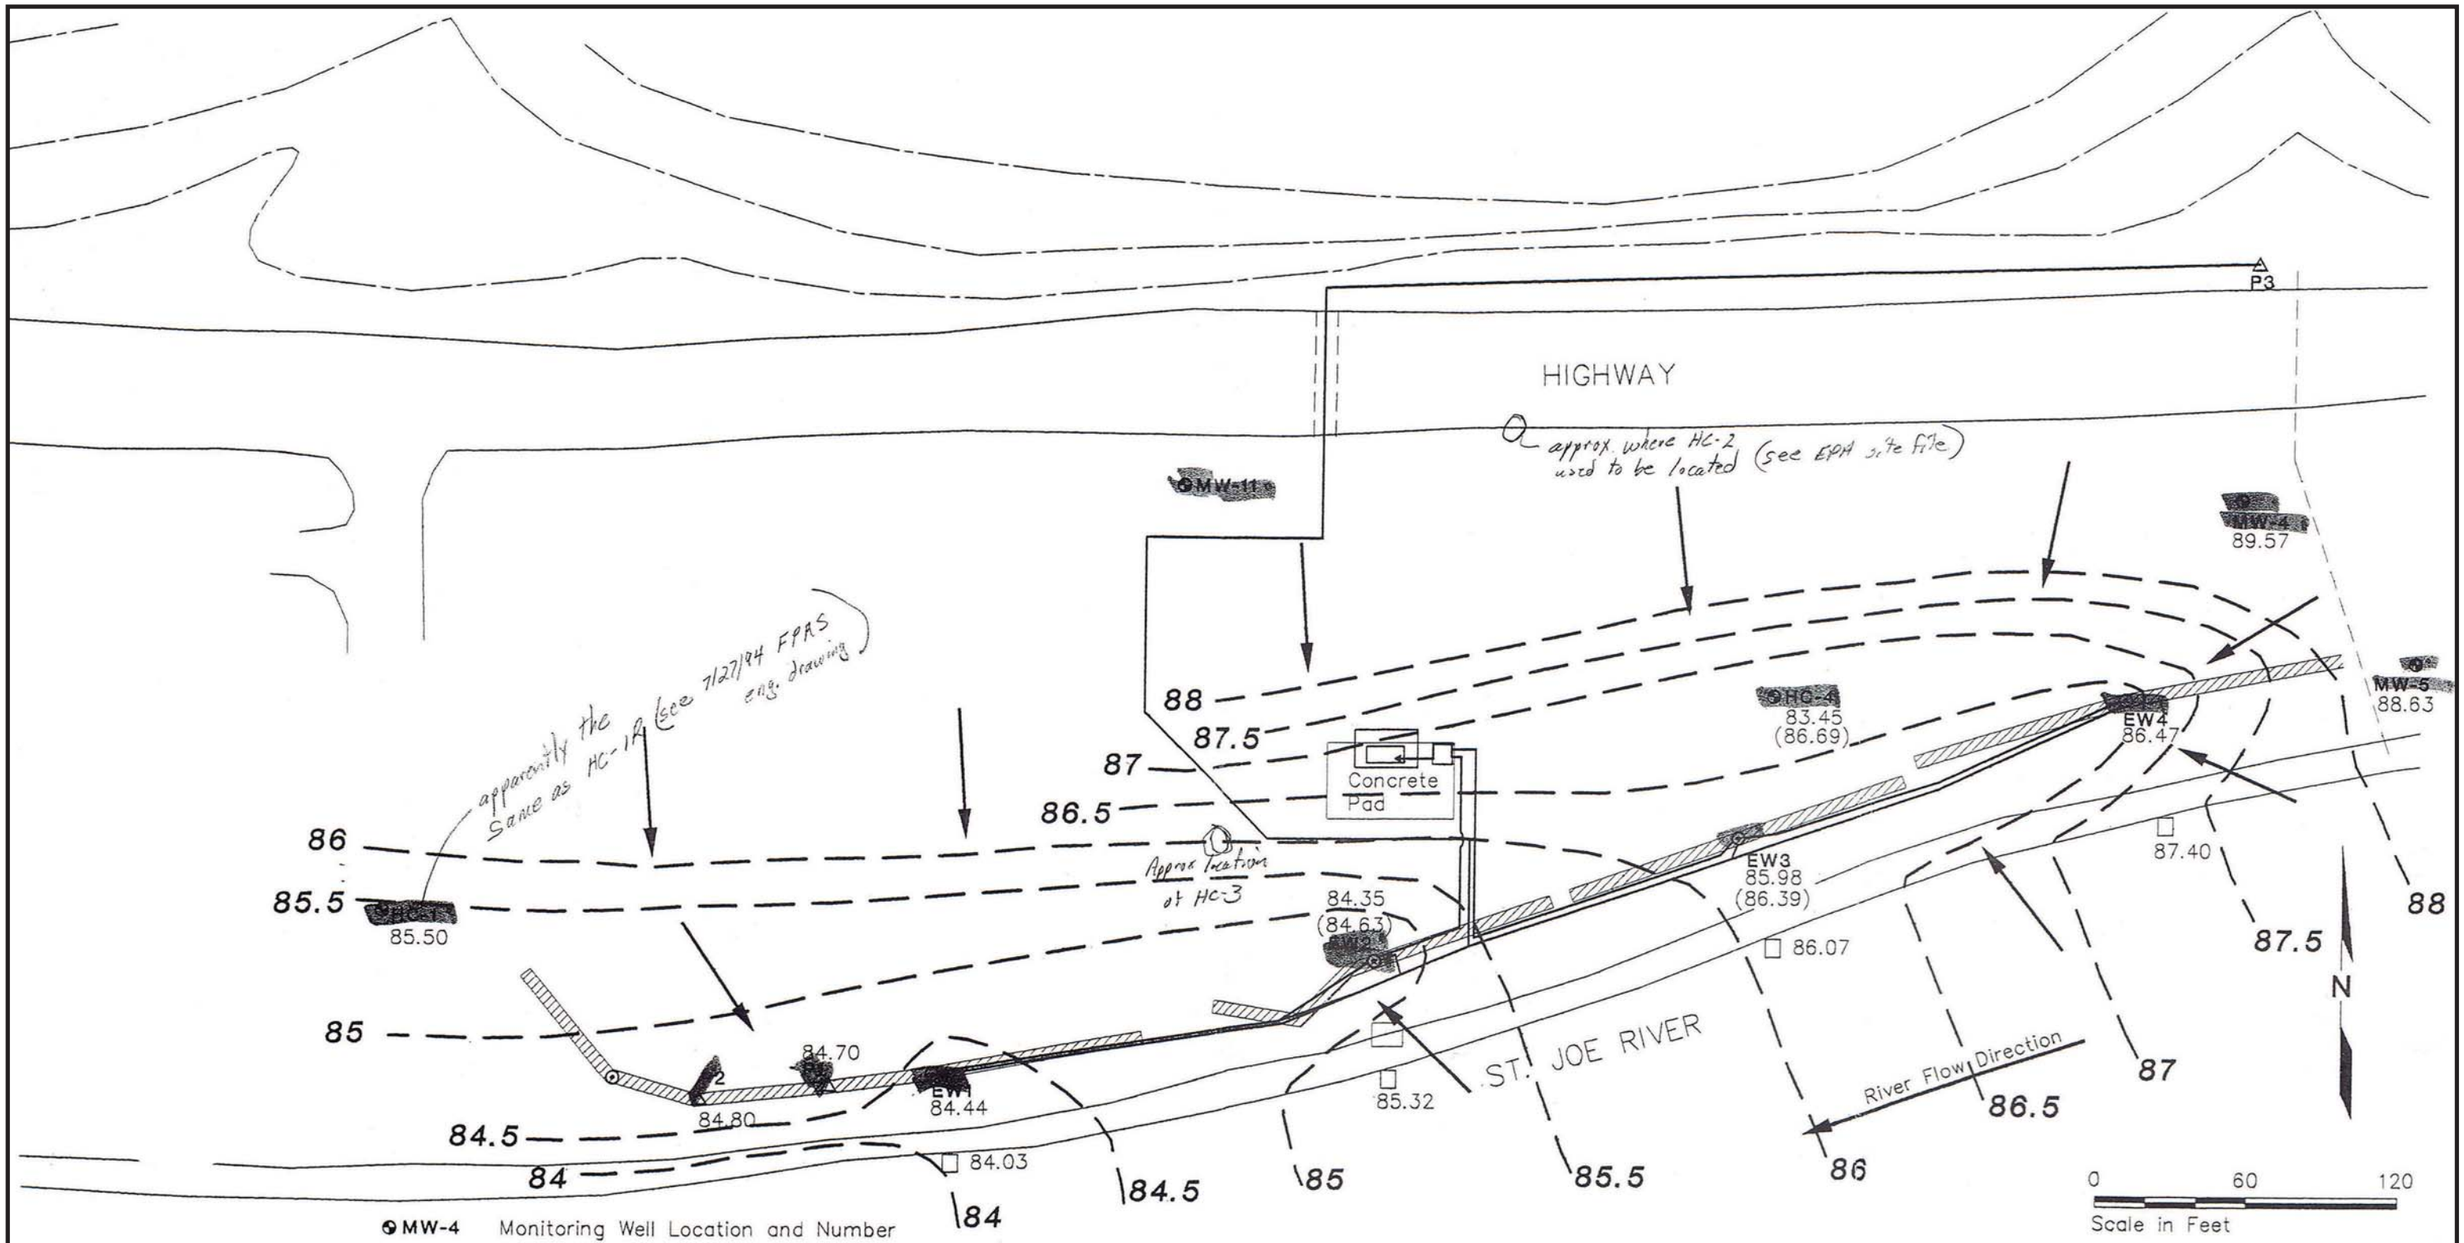

MW-4	Monitoring Well Location and Number	87.40	Estimated River Elevation in Feet (6/30/95)
85.50	Groundwater Elevation in Feet (6/30/95)	84	Groundwater Elevation Contour in Feet
(86.69)	Corrected Groundwater Elevation due to Free Product in Feet (6/30/95)		Approximate Groundwater Flow Direction
EW1	Extraction Well Location and Number		Extraction Trench
P1	Piezometer Location and Number		

Note: Elevation datum is southwest corner of Concrete Pad (100.00 feet)

ecology and environment, inc.
Global Environmental Specialists
Seattle, Washington

Base Map Source: HartCrowser 1995.
Note: This figure appears as it did in the source document.

AVERY LANDING SITE
Avery, Idaho

Figure 4
GROUNDWATER FLOW DIRECTION DURING FPRS OPERATION

Date:	Drawn by:	
7/21/15	AES	10:START IV\13090012\fig 4