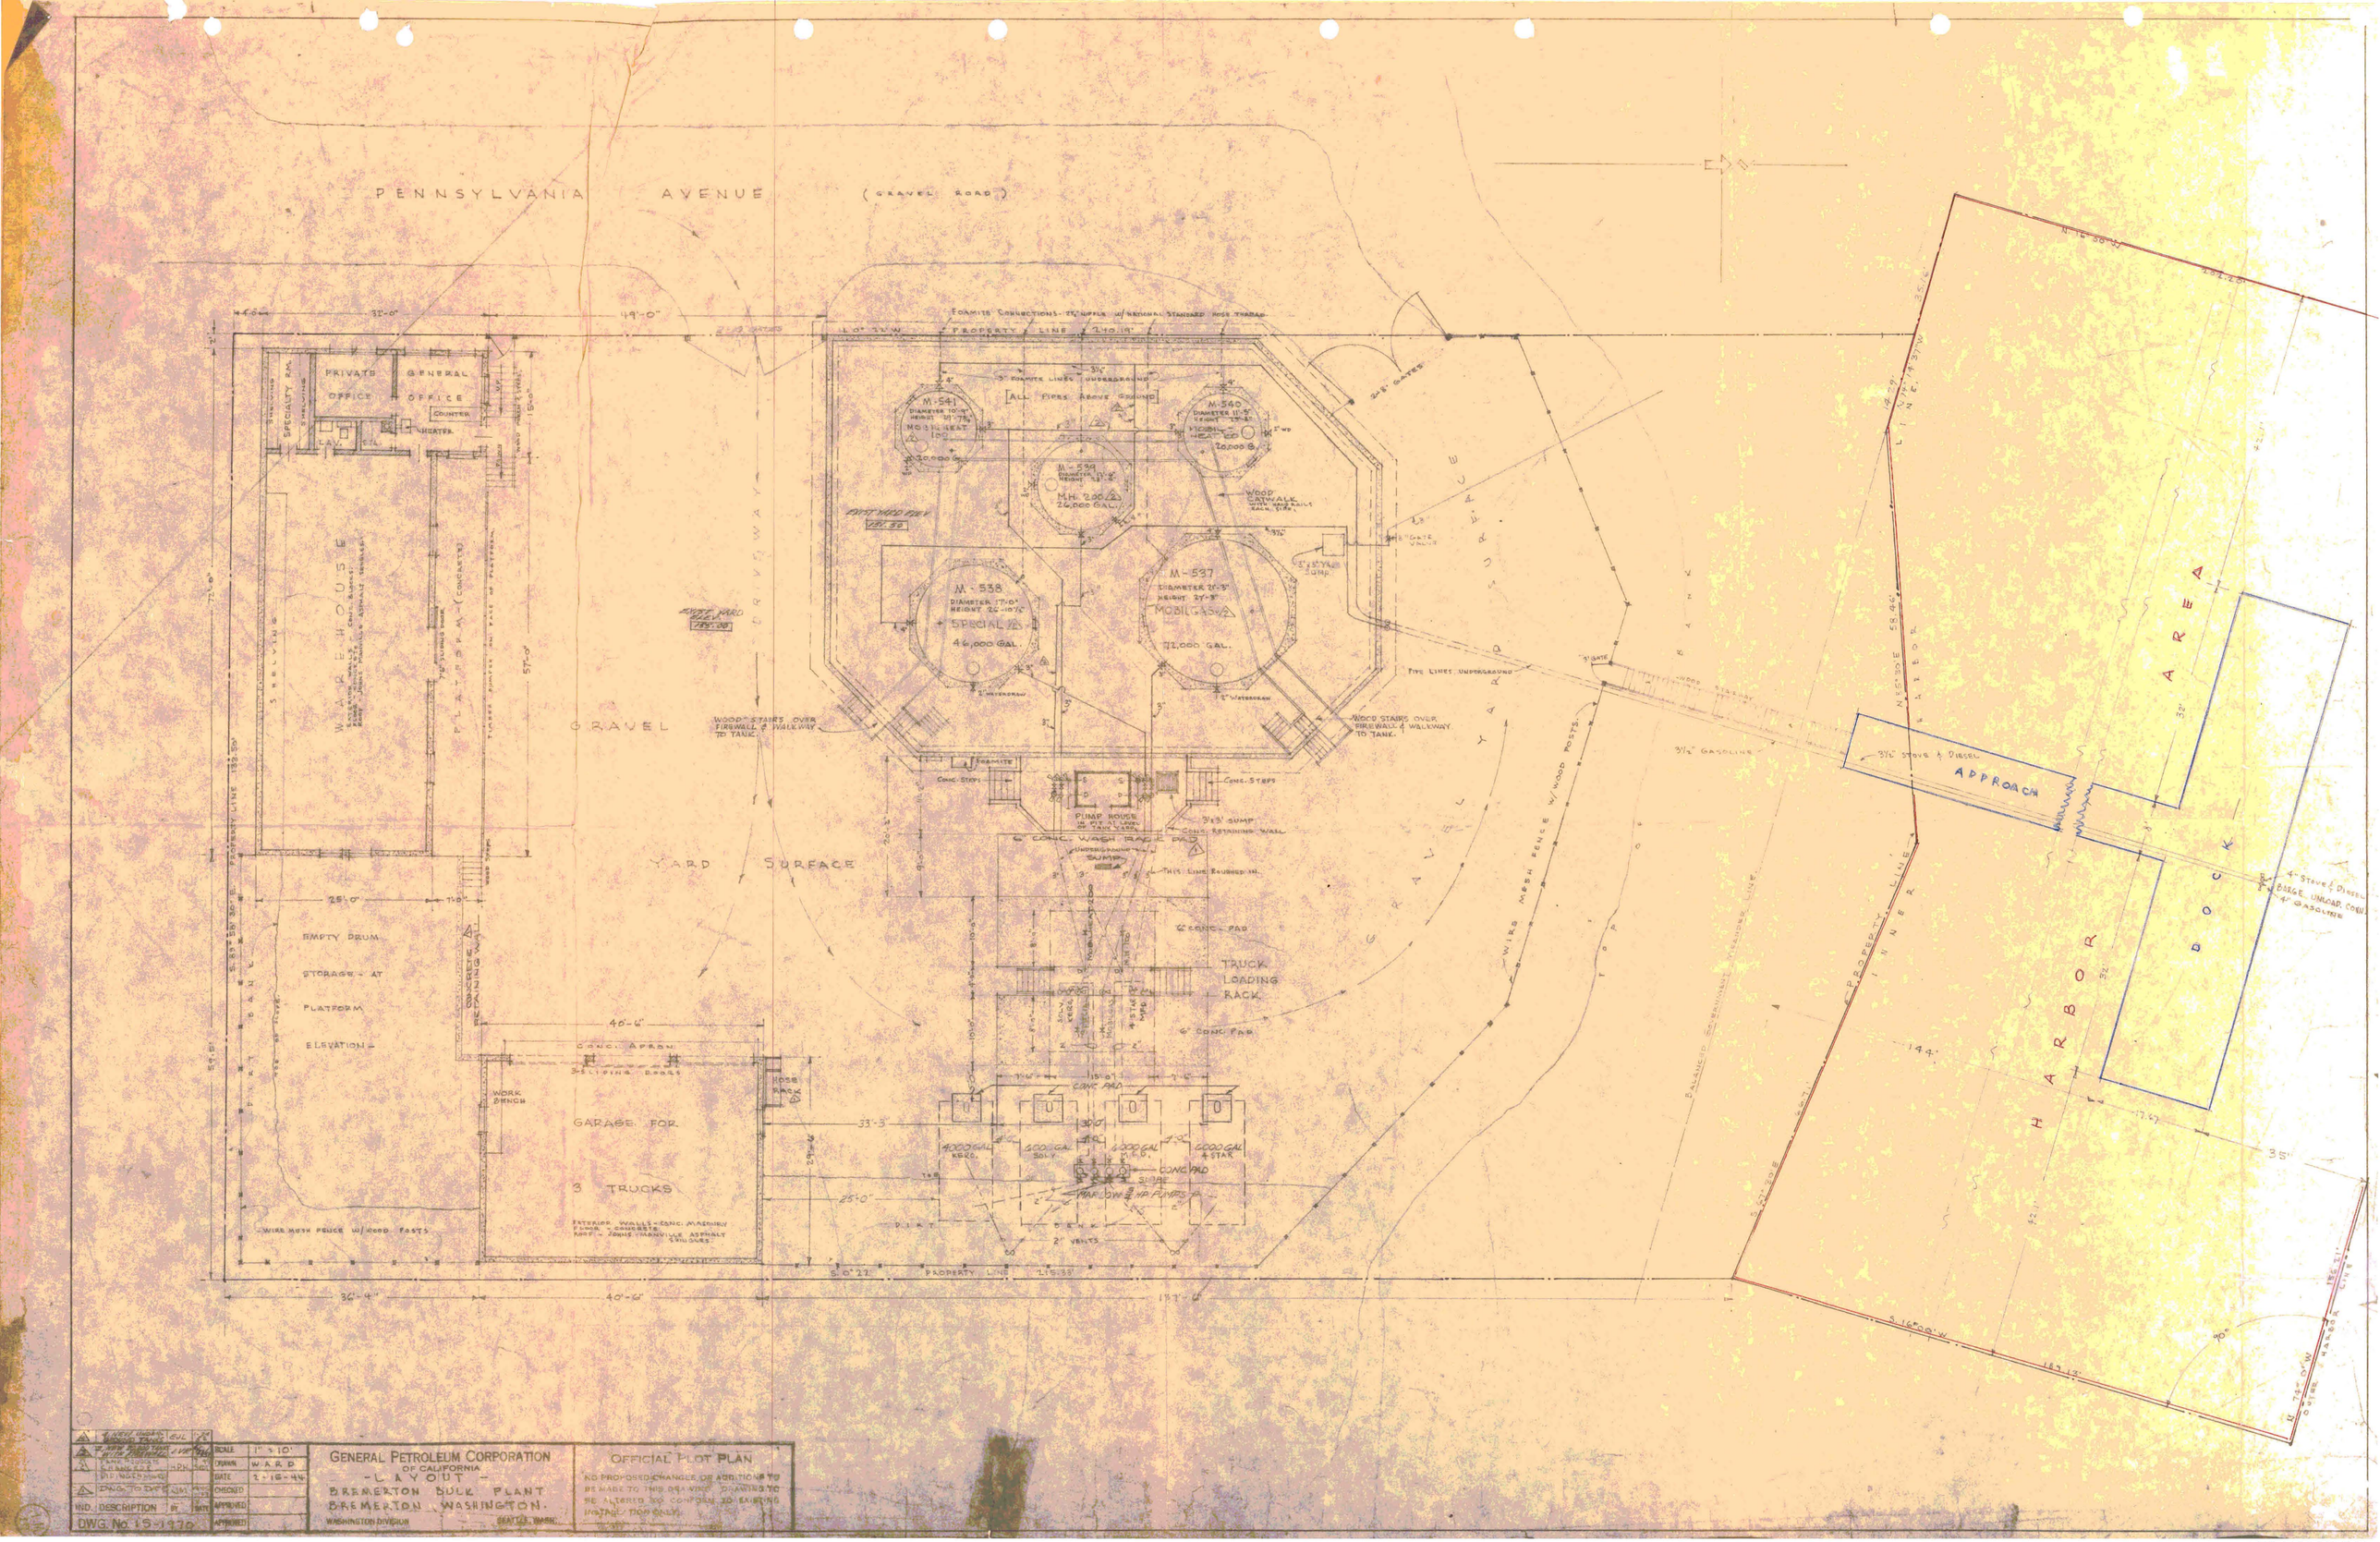
PENNSYLVANIA AVENUE (GRAVEL ROAD)
PRIVATE OFFICE
GENERAL OFFICE
COUNTER
HEATER
SPECIALTY MA.
SHELVING
WAREHOUSE
PLATFORM (CONCRETE)
GRAVEL
DRIVEWAY
FOAMITE CONNECTIONS - 2½" NIPPLE W/ REGIONAL STANDARD HOSE THREAD
PROPERTY LINE
3" FOAMITE LINES UNDERGROUND
[ALL PIPES ABOVE GROUND]
M-541
M-540
M-539
M.H. 280
26,000 GAL.
M-538
SPECIAL
46,000 GAL.
M-537
MOBILGAS
72,000 GAL.
WOOD CATWALK
WOOD STAIRS OVER FIREWALL & WALKWAY TO TANK.
FIRE LINES UNDERGROUND
3½" GASOLINE
3½" STOVE & DIESEL
APPROACH
AREA
DOCK
HARBOR
PUMP HOUSE
CONC. STEPS
CONC. WASH RACK PAD
6" CONC. PAD
TRUCK LOADING RACK
YARD SURFACE
EMPTY DRUM STORAGE - AT PLATFORM ELEVATION
CONC. APRON
WORK BENCH
GARAGE FOR 3 TRUCKS
EXTERIOR WALLS - CONC. MASONRY FORMS - CONCRETE
ROOF - JOHNS-MANVILLE ASPHALT SHINGLES
WIRE MESH FENCE W/ WOOD POSTS
CONC. PAD
2" VENTS
PROPERTY LINE
S. 0° 22'
215.33'
N. 55° 50' W.
S. 16° 00' W.
187.12'
144'
35'
90°
GENERAL PETROLEUM CORPORATION OF CALIFORNIA
- LAYOUT -
BREMERTON BULK PLANT
BREMERTON, WASHINGTON.
WASHINGTON DIVISION
SEATTLE, WASH.
OFFICIAL PLOT PLAN
NO PROPOSED CHANGES OR ADDITIONS TO BE MADE TO THIS DRAWING WILL BE ALLOWED WITHOUT APPROVAL OF THE INTANG. TOP SECRET.
SCALE 1" = 10'
DRAWN W.A.R.D.
DATE 2-15-44
CHECKED
APPROVED
APPROVED
DWG. No. 15-1930