EXHIBIT "A"

RECEIVED
MAY 18 1938
COMMISSIONER PUB. LANDS
ENGINEERING DEPT.

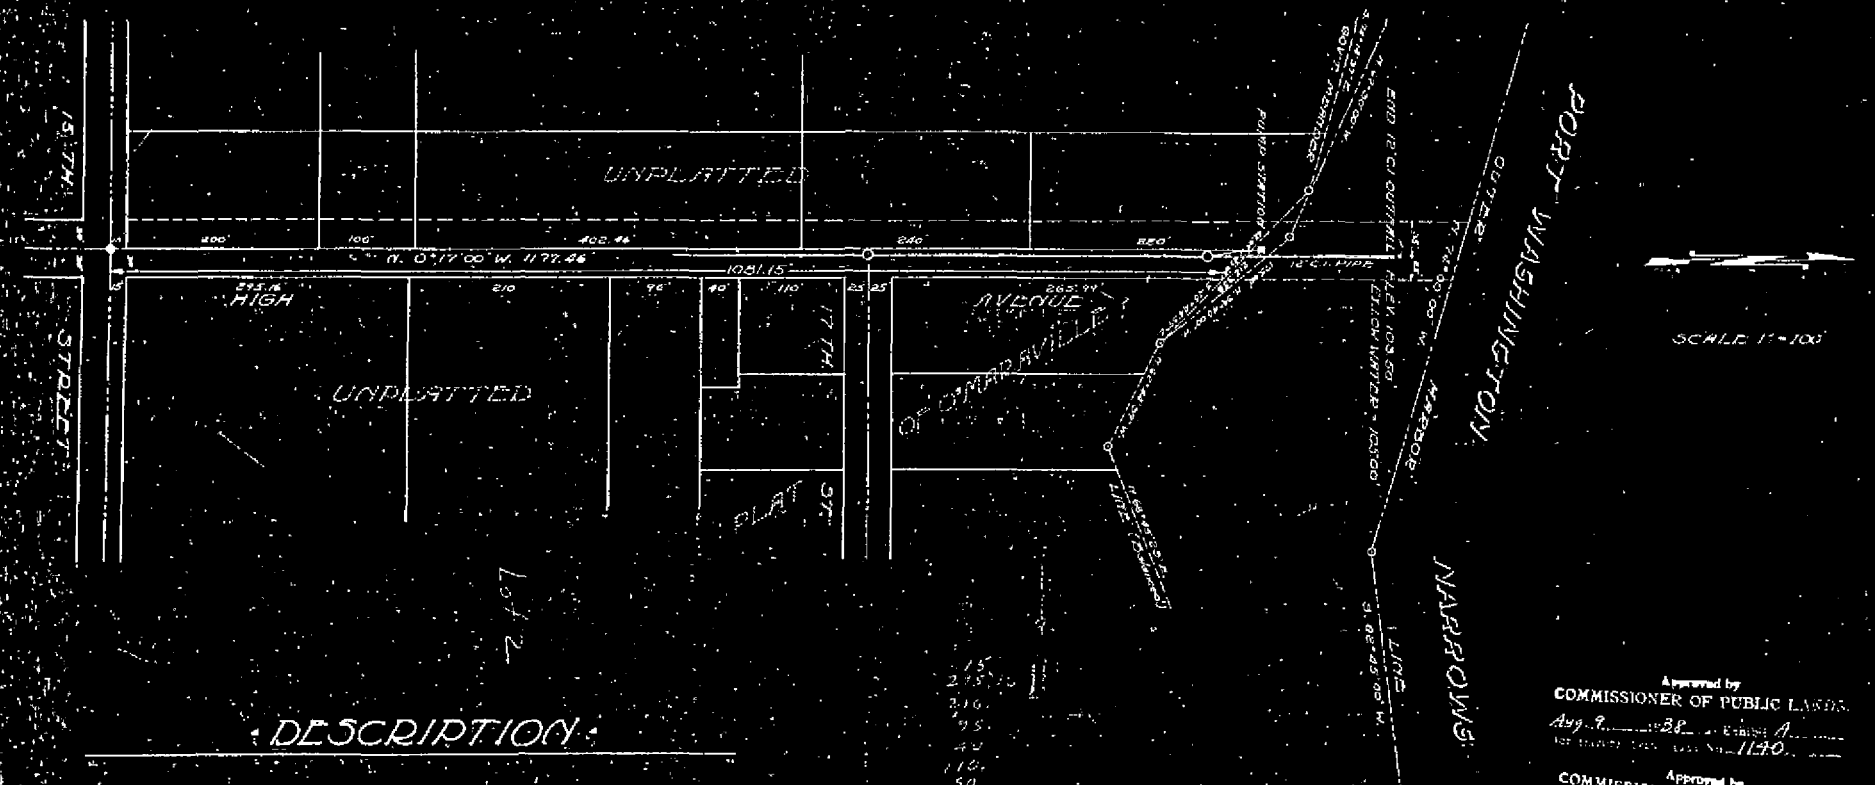

DESCRIPTION

HARBOR AREA FRONTING PART OF GOVERNMENT LOTS 1 AND 2; LOCATED IN SECTION 14, TWP. 24 N., R. 1 E., W.M., AND MORE PARTICULARLY DESCRIBED AS FOLLOWS:

BEGINNING AT A POINT ON THE GOVERNMENT MEANDER LINE WHICH IS N. 0°17'00" W.; 1081.15 FEET, AND EAST 30 FEET FROM THE SOUTHWEST CORNER OF GOVERNMENT LOT 2, SECTION 14, TWP. 24 N., R. 1 E., W.M., SAID POINT BEING ON THE EAST MARGIN OF HIGH AVENUE, AND FOLLOWING SAID GOVERNMENT MEANDER LINE N. 45°44'37" W., A DISTANCE OF 64.18 FEET.

J. V. Berry
CIVIL ENGINEER

Approved by
COMMISSIONER OF PUBLIC LANDS
Aug. 9 1938 as Exhibit A
for Harbor Area Lease No. 1140

Approved by
COMMISSIONER OF PUBLIC LANDS
Aug. 9 1938 as Exhibit A
for Harbor Area Lease No. 1141

APPLICATION NO. _____

CITY OF BREMERTON

BREMERTON, WASH.

C. C. CASAD - CITY ENGINEER

HA 1139 HA 1140

DNR-00004216