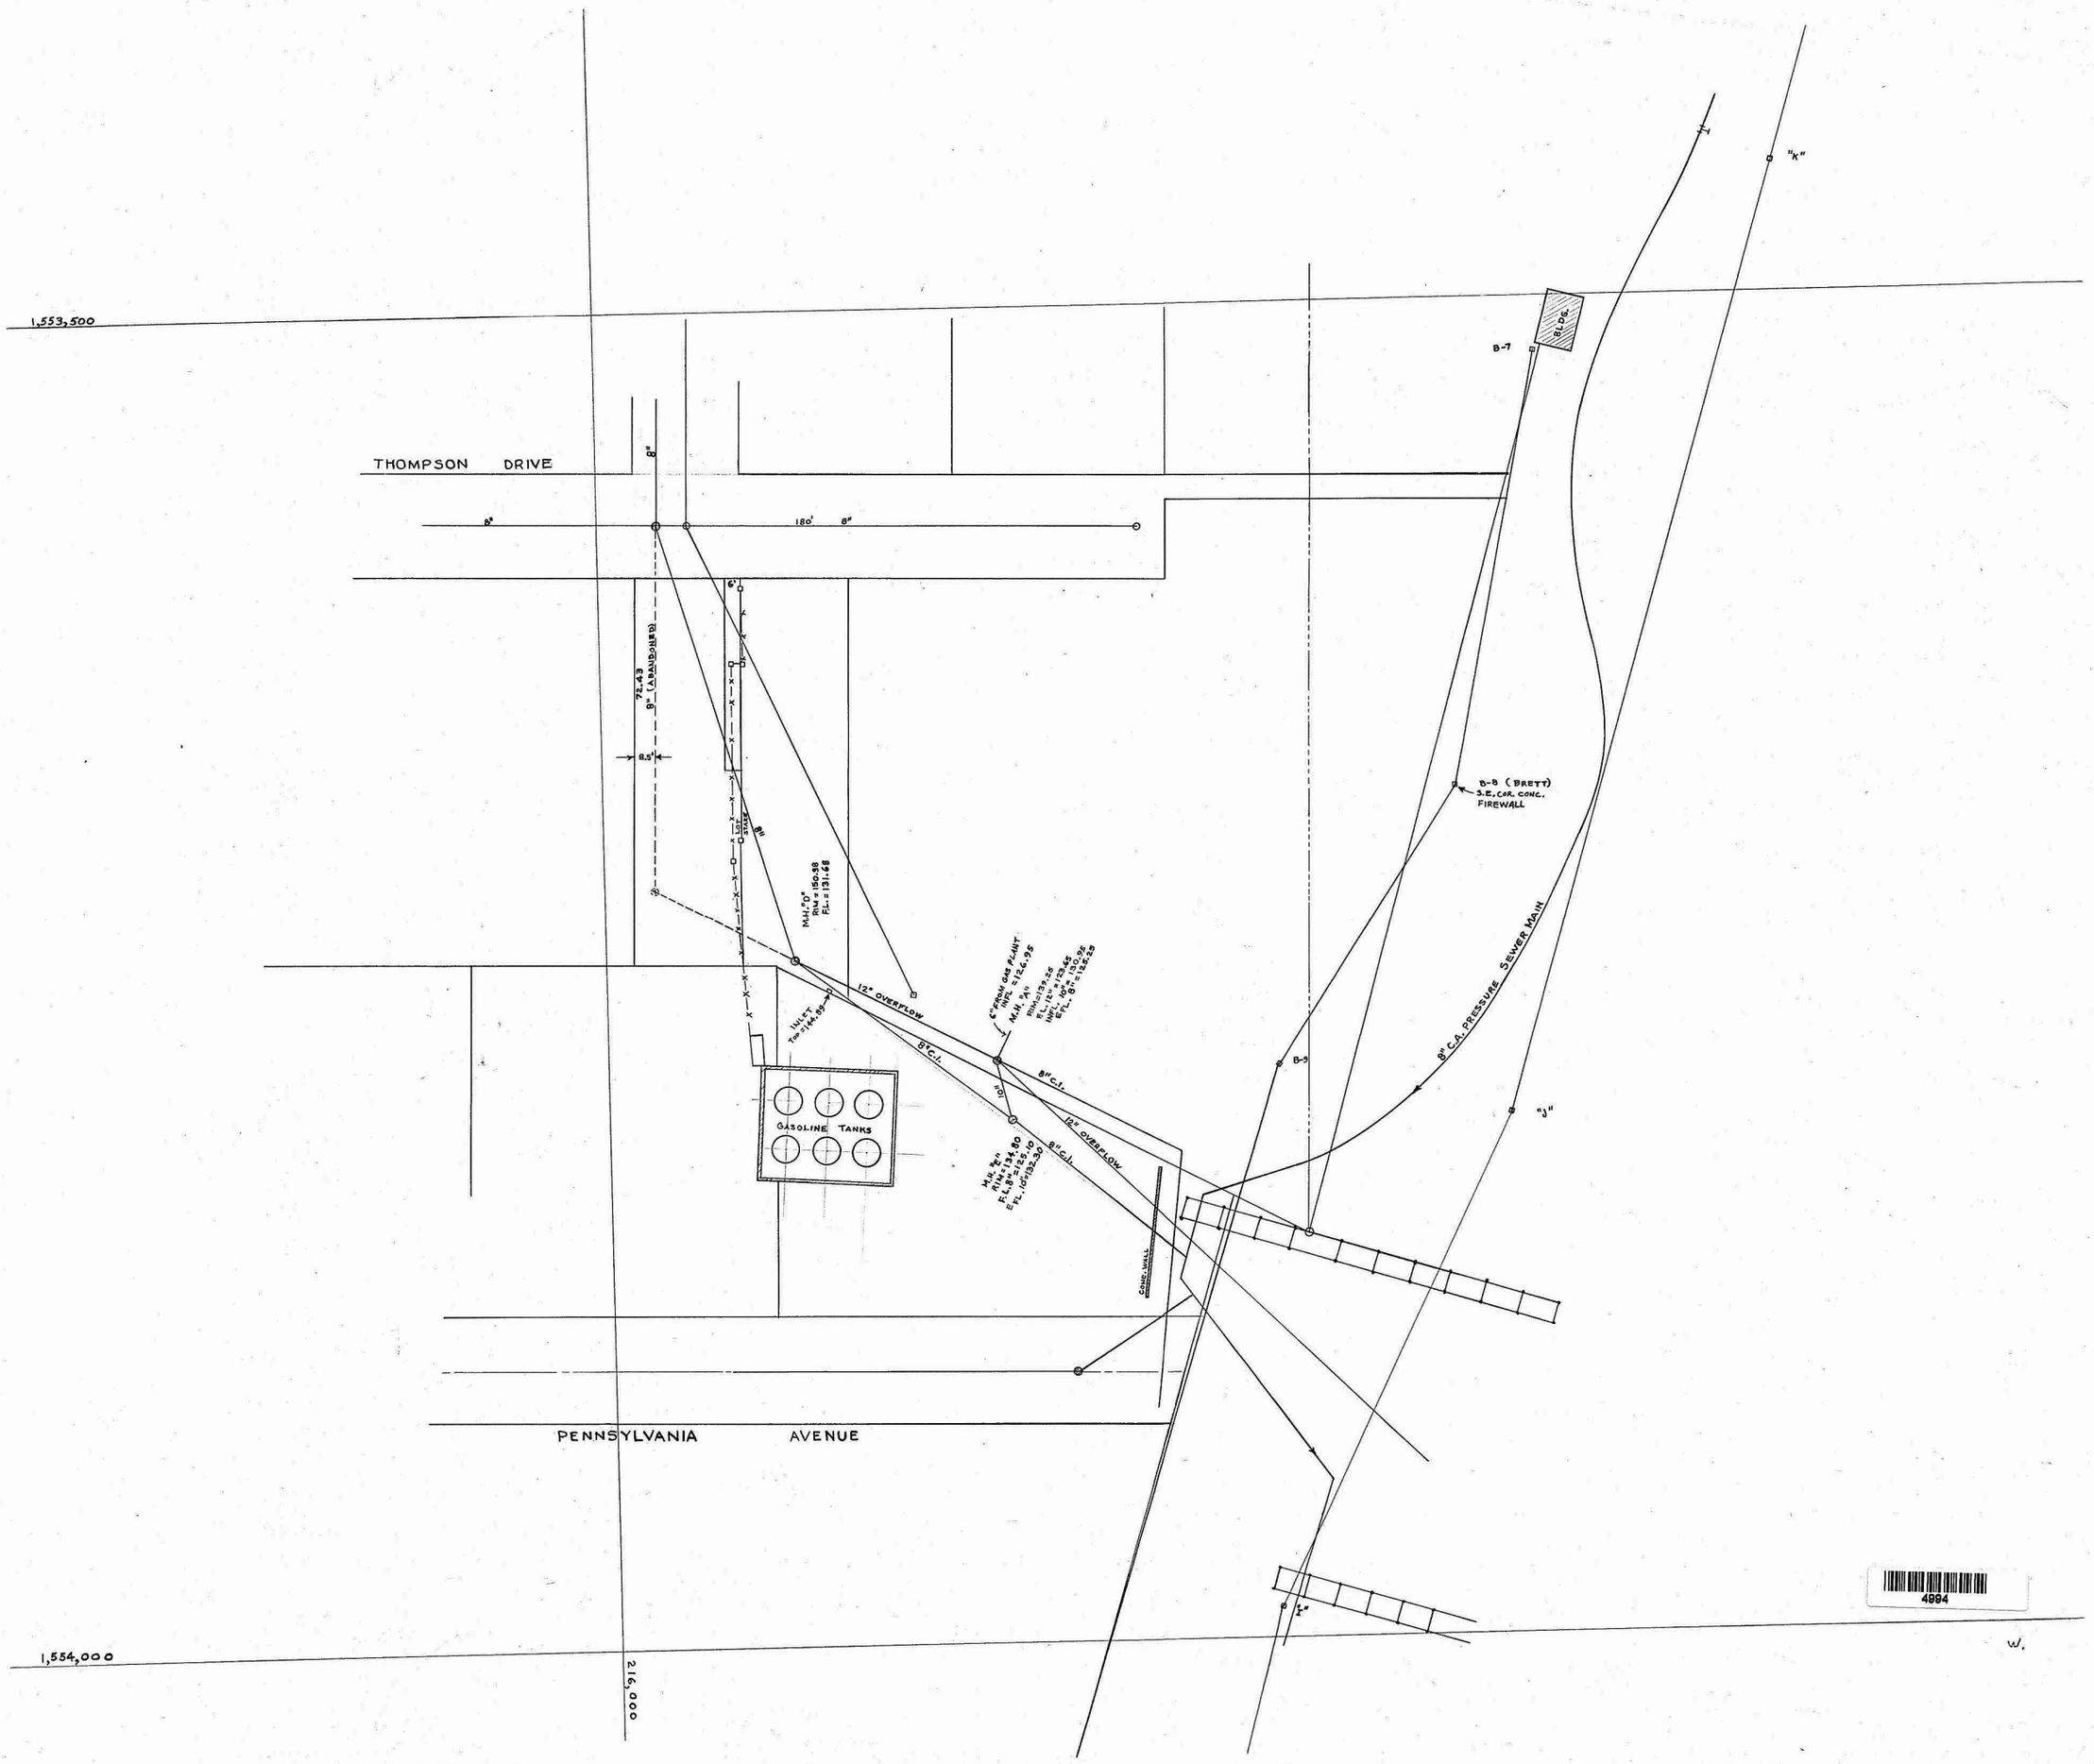

SEWER THRU LENT'S PROPERTY C-2
BET. THOMPSON DR. & PENNSYLVANIA

4994

MICRO 1925

TRACING 8/72 ECC 265 1/1

BREMERTON-016568