pomsF
1.15.2

4/1/59

51-265 51-132

PLAN OF PEND OREILLE – GRANDVIEW MINE WORKINGS

SCALE

500 0 500 1000 1500 2000 FEET

N

EXPLANATION

- 900 LEVEL
- 1085 LEVEL
- 1270 LEVEL
- 1450 LEVEL
- 1700 LEVEL
- 1900 LEVEL
- 2100 LEVEL
- 2200 LEVEL
- GRANDVIEW MINE WORKINGS

COMPILED BY: J. BROWN
DRAWN BY: R.J. PARKER
APPROVED: R. ANDERSON
APRIL 1959

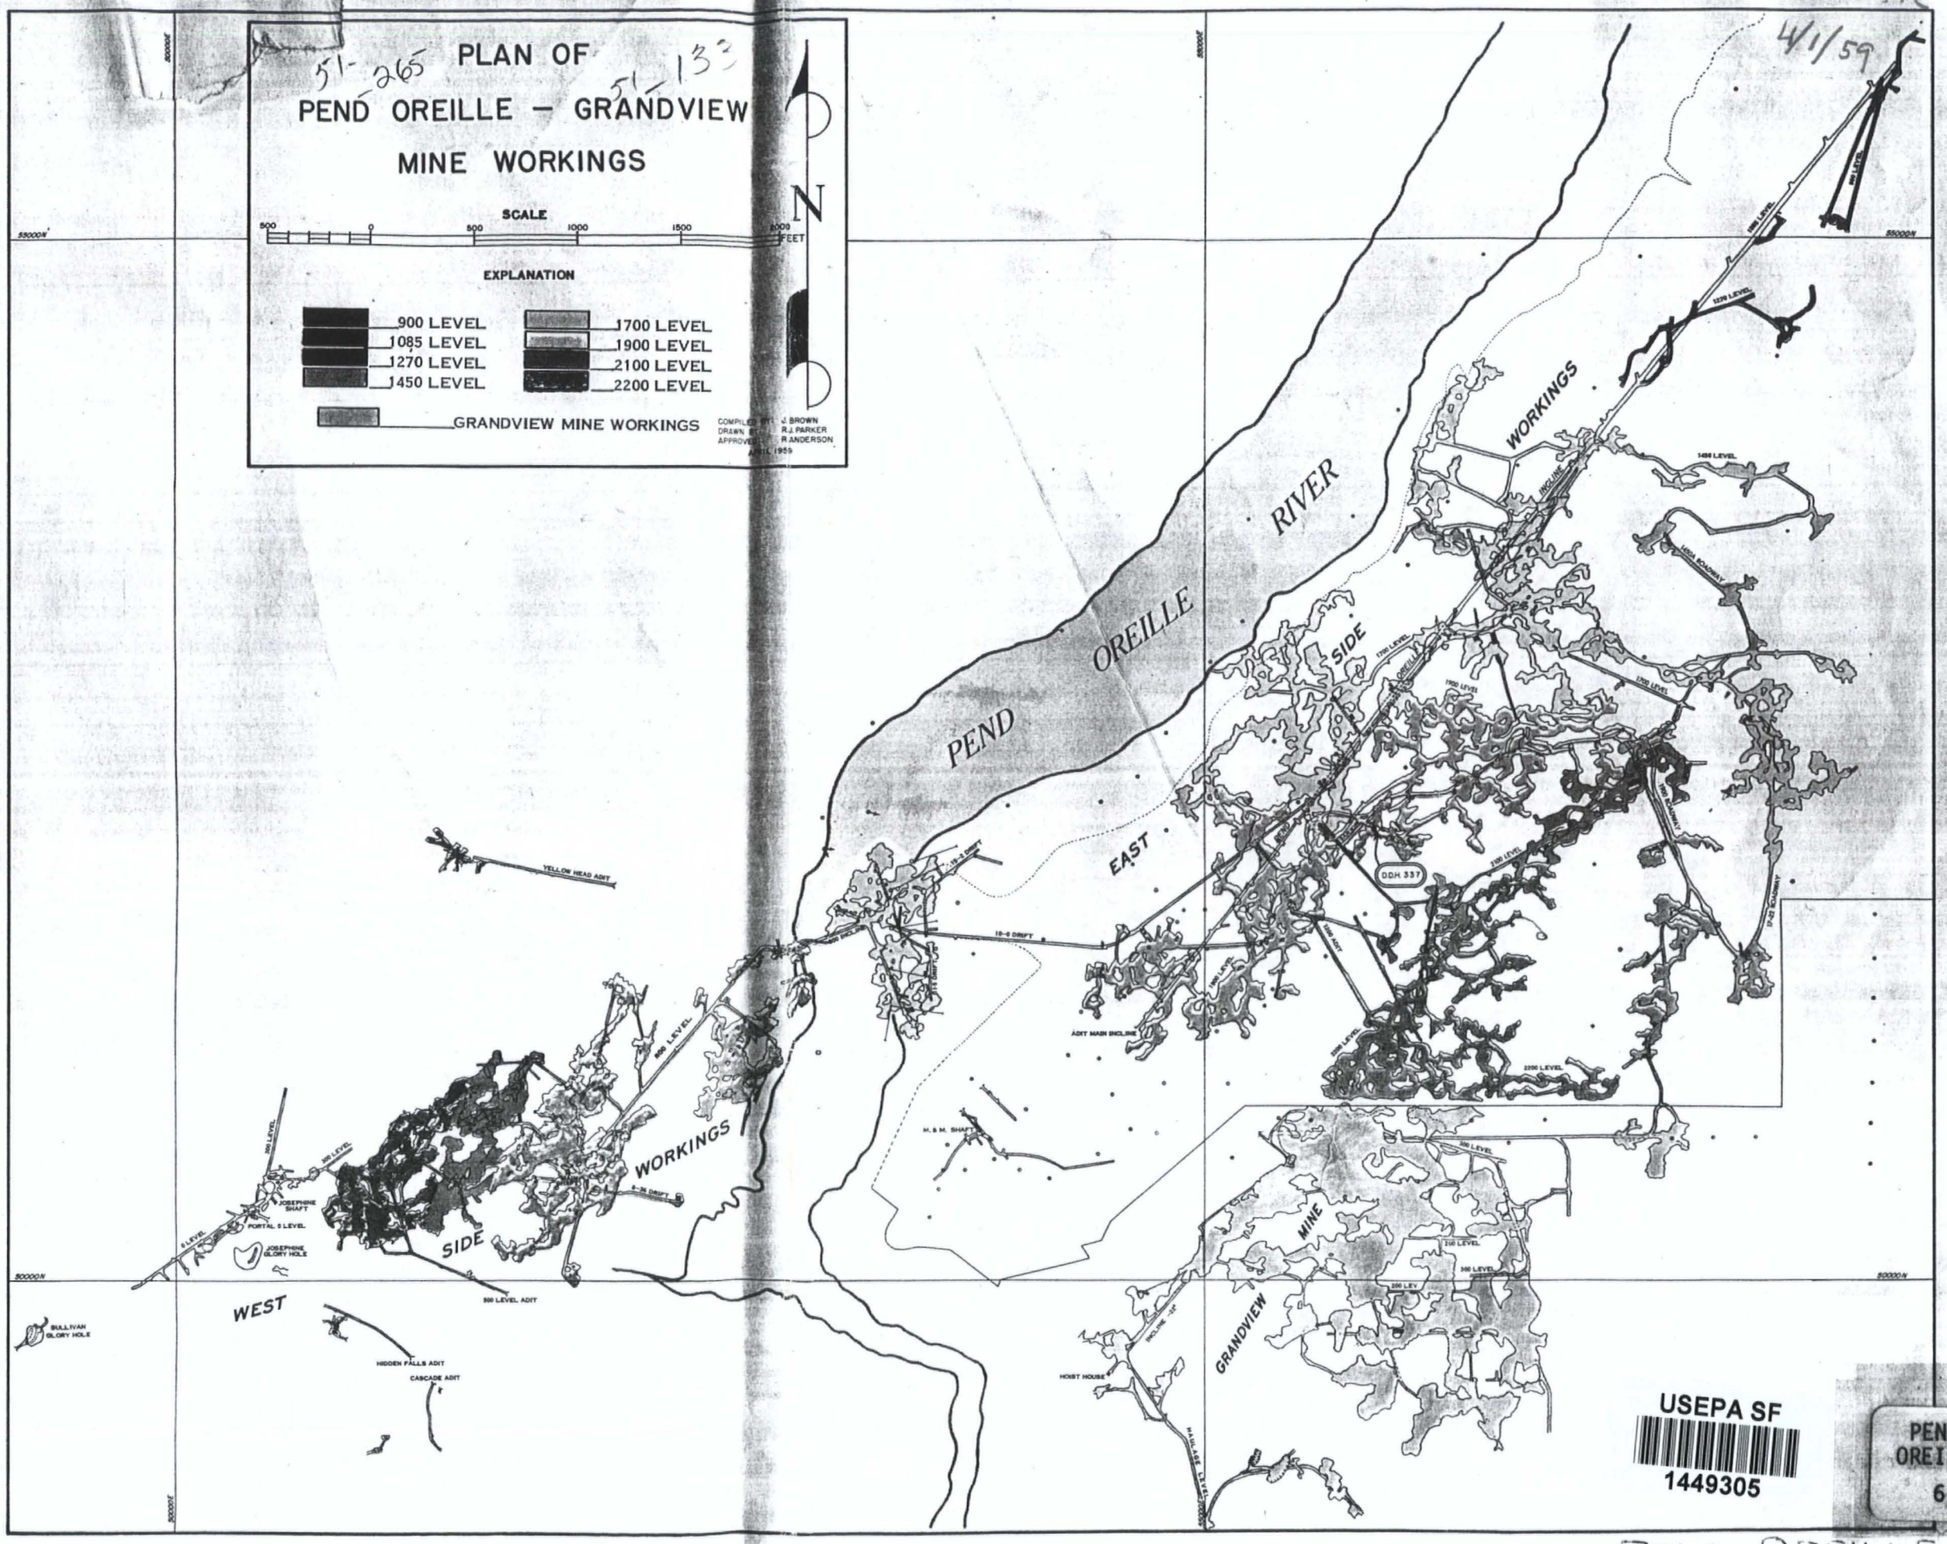

USEPA SF
1449305

PEND OREILLE
6

PEND OREILLE Mine
Pend Oreille Co.