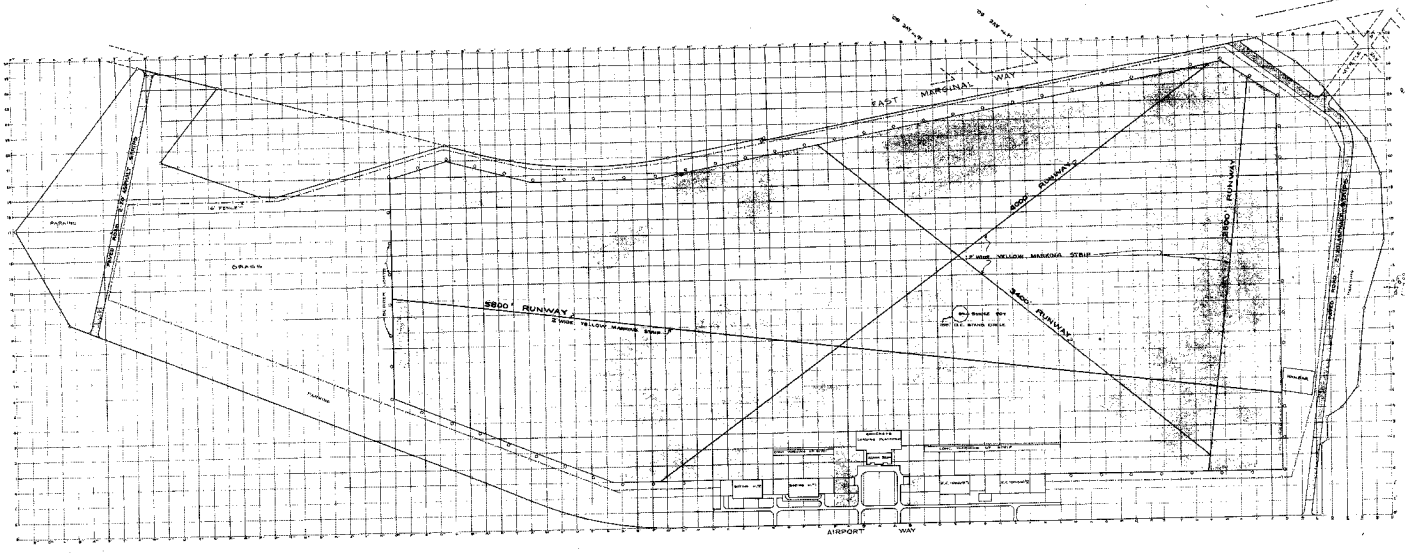

PLAN OF BOEING FIELD
SCALE - 1 INCH - 200 FEET

KING COUNTY ENGINEERS OFFICE
J. P. DODD COUNTY ENGINEER
FIELD & RUNWAY IMPROVEMENT FOR
BOEING FIELD
SEATTLE WASHINGTON
MADE BY - H.J.W. DATE - AUGUST 1937

SEA419498