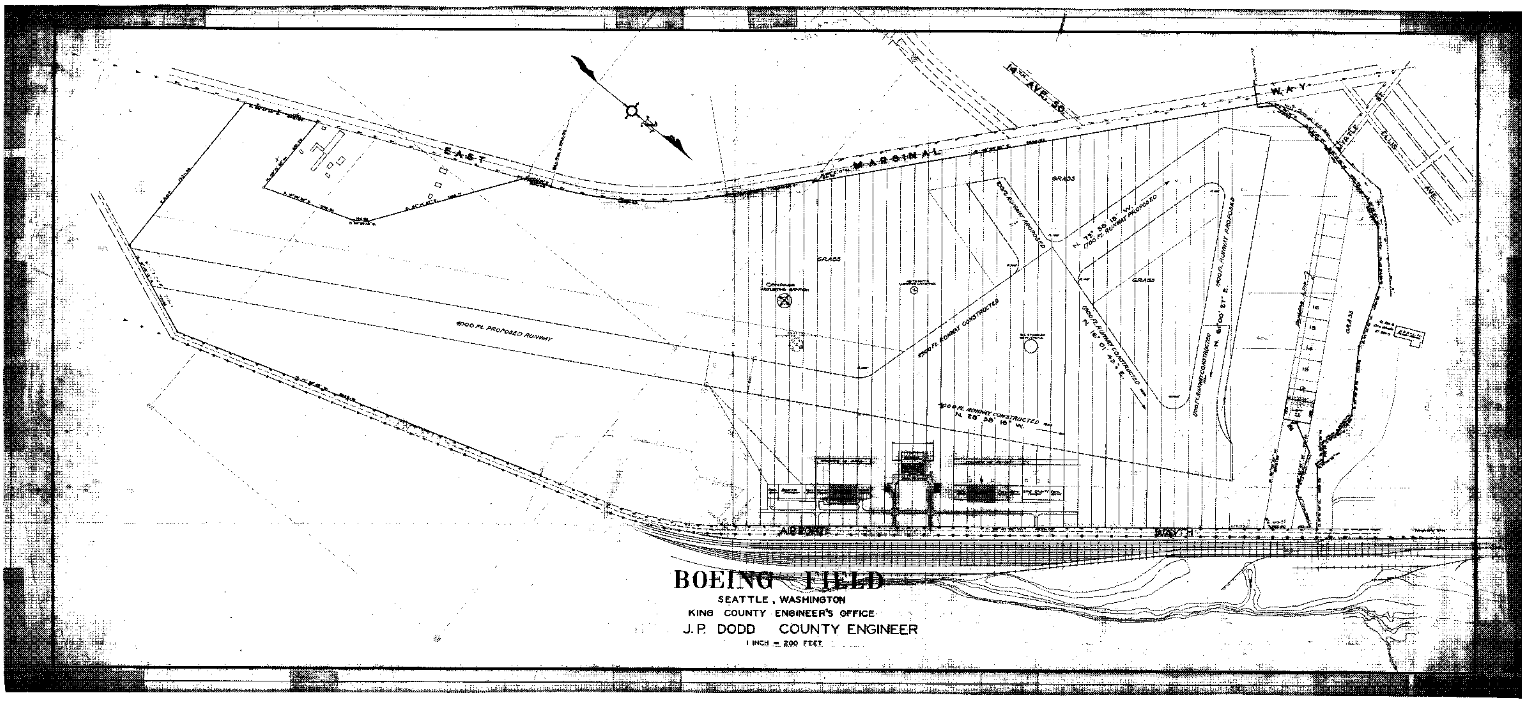
BOEING FIELD
SEATTLE, WASHINGTON
KING COUNTY ENGINEER'S OFFICE
J.P. DODD COUNTY ENGINEER
1 INCH = 200 FEET
EAST
MARGINAL
WAY
14TH AVE. SO.
GRASS
4000 Ft. PROPOSED RUNWAY
AIRPORT
WAY

SEA419501