BUILDING LEGEND

BLDG NO.	USAGE	BLDG NO	USAGE
T-104	LUMBER STORAGE SHED	T-137	PAINT STORAGE SHED
T-107	LUMBER STORAGE SHED	T-138	GUARD HOUSE
T-108	GUARD HOUSE	140	WAREHOUSE
T-129	GUARD HOUSE	150	WAREHOUSE
130	WAREHOUSE & OFFICE	154	INFLAMMABLE MATERIALS STORAGE
T-134	OIL STORAGE SHED		

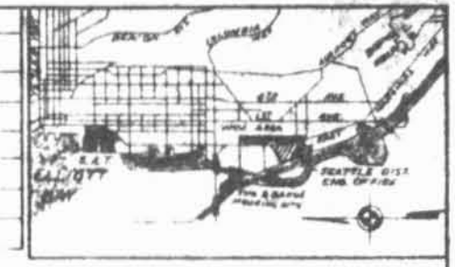

1 inch = 300 feet

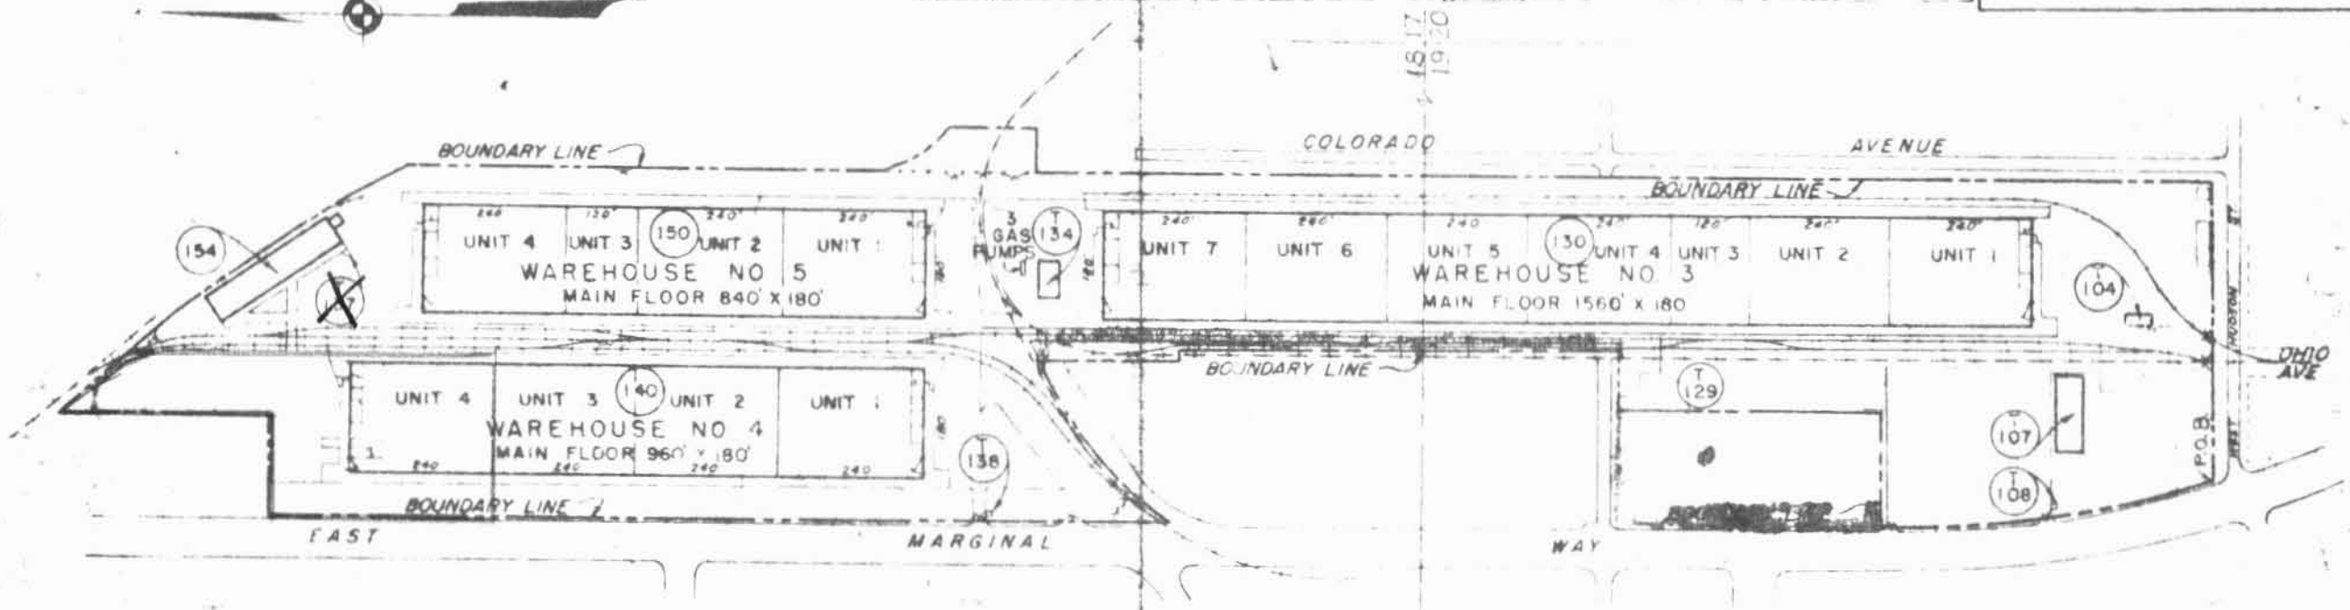

PERMIT to Department of Health, Education and Welfare.

LEGEND

BOUNDARY LINE	————
FENCE LINE	- - - - - -
GOVERNMENT-OWNED TRACKAGE	- - - - - -
PRIVATE RAILROAD TRACKAGE	- - - - - -
BUILDING NUMBER	(150)

Revise 16 Aug '57

SE-RE-367 4 A

LAND MANAGEMENT MAP

DEPARTMENT OF THE ARMY
OFFICE OF THE SEATTLE DISTRICT ENGINEER
NORTH PACIFIC DIVISION

REAL ESTATE

SEATTLE TRANSPORTATION CORPS STORAGE SITE

MILITARY RESERVATION

612507